Double-Sided Street Sign (Woodbury);
1.500" Radius, 0.500" Border, White on Green;
[Haskett] C; [Rd] C; [PVT] C;

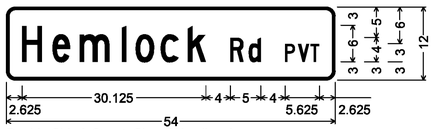

Double-Sided Street Sign (Woodbury);
1.500" Radius, 0.500" Border, White on Green;
[Hemlock] C; [Rd] C; [PVT] C;

Double-Sided Street Sign (Hardwick);
1.500" Radius, 0.500" Border, White on Green;
[Carey] C; [Rd] C;

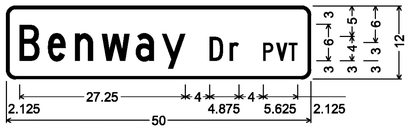

Double-Sided Street Sign (Hardwick);
1.500" Radius, 0.500" Border, White on Green;
[Benway] C; [Dr] C; [PVT] C;

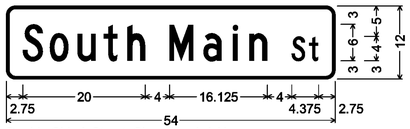

Double-Sided Street Sign (Hardwick);
1.500" Radius, 0.500" Border, White on Green;
[South Main] C; [St] C;

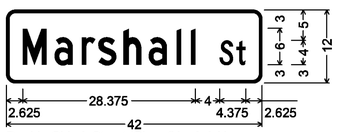

Double-Sided Street Sign (Hardwick);
1.500" Radius, 0.500" Border, White on Green;
[Marshall] C 80% spacing;
[St] C 80% spacing;

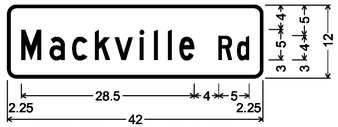

Double-Sided Street Sign (Hardwick);
1.500" Radius, 0.500" Border, White on Green;
[Mackville] C; [Rd] C;

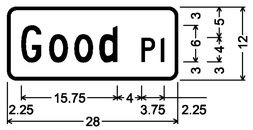

Double-Sided Street Sign (Hardwick);
1.500" Radius, 0.500" Border, White on Green;
[Good] C; [Pl] C;

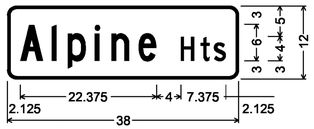

Double-Sided Street Sign (Hardwick);
1.500" Radius, 0.500" Border, White on Green;
[Alpine] C; [Hts] C;

Double-Sided Street Sign (Hardwick);
1.500" Radius, 0.500" Border, White on Green;
[Holton Hill] C 90% spacing;

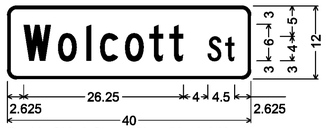

Double-Sided Street Sign (Hardwick);
1.500" Radius, 0.500" Border, White on Green;
[Wolcott] C; [St] C;

Double-Sided Street Sign (Hardwick);
1.500" Radius, 0.500" Border, White on Green;
[Terrace Hill] C; [Rd] C;

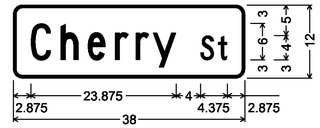

Double-Sided Street Sign (Hardwick);
1.500" Radius, 0.500" Border, White on Green;
[Cherry] C; [St] C;

Double-Sided Street Sign (Hardwick);
1.500" Radius, 0.500" Border, White on Green;
[Farr] C; [St] C;

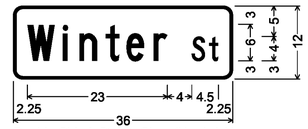

Double-Sided Street Sign (Hardwick);
1.500" Radius, 0.500" Border, White on Green;
[Winter] C; [St] C;

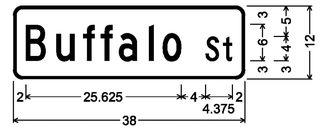

Double-Sided Street Sign (Hardwick);
1.500" Radius, 0.500" Border, White on Green;
[Buffalo] C; [St] C;

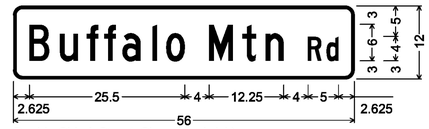

Double-Sided Street Sign (Hardwick);
1.500" Radius, 0.500" Border, White on Green;
[Buffalo Mtn] C; [Rd] C;

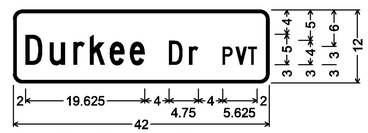

Double-Sided Street Sign (Greensboro);
1.500" Radius, 0.500" Border, White on Green;
[Durkee] C 90% spacing; [Dr] C;
[PVT] C;

ALL SIGNS ON THIS PAGE ARE SIGN CODE D3-1

ALL DIMENSIONS SHOWN IN INCHES.
NOT TO SCALE

PROJECT NAME: CALAIS-GREENSBORO
PROJECT NUMBER: STPG SIGN(50)

T.Y.LIN INTERNATIONAL

FILE NAME: z13b622_SD03.dgn
PROJECT LEADER: D. BRYANT
DESIGNED BY: J. BLANCHARD
SIGN DETAILS 6

PLOT DATE: 5/19/2015
DRAWN BY: J. BLANCHARD
CHECKED BY: K. KERN
SHEET 9 OF 66