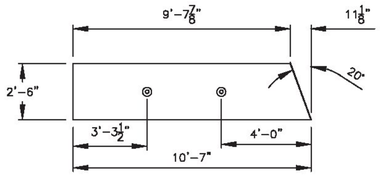

CUTOFF WALL CW1

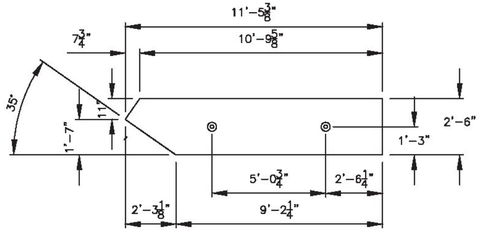

CUTOFF WALL PLAN
FOR CW2

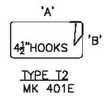

TYPE T2
MK 401E

BAR SCHEDULE FOR CW1						
BAR MARK	BAR SIZE	QTY.	BAR TYPE	LENGTH	"A"	"B"
MK401E	#4	3	T2	6'-5"	2'-2"	8"
MK601E	#6	2	STR	10'-3"	–	–
MK602E	#6	2	STR	9'-9"	–	–
MK603E	#6	2	STR	9'-4"	–	–

ALL EPOXY BAR

1 EACH

BAR SCHEDULE FOR CW2						
BAR MARK	BAR SIZE	QTY.	BAR TYPE	LENGTH	"A"	"B"
MK401E	#4	3	T2	6'-5"	2'-2"	8"
MK601E	#6	2	STR	10'-6"	–	–
MK602E	#6	2	STR	11'-0"	–	–
MK603E	#6	2	STR	8'-10"	–	–

ALL EPOXY BAR

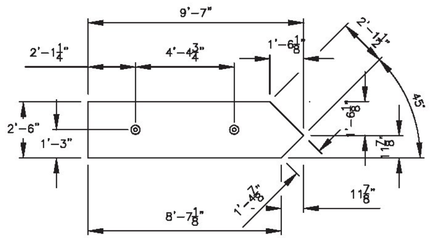

CUTOFF WALL CW3

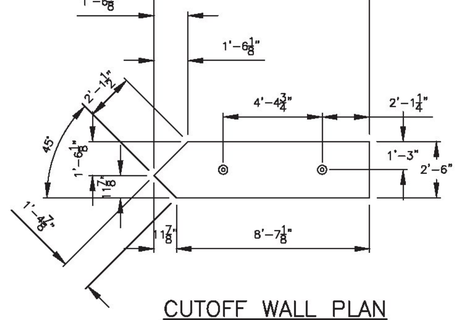

CUTOFF WALL PLAN
FOR CW4

1 EACH

BAR SCHEDULE FOR CW3 & CW4						
BAR MARK	BAR SIZE	QTY.	BAR TYPE	LENGTH	"A"	"B"
MK401E	#4	3	T2	6'-5"	2'-2"	8"
MK601E	#6	2	STR	8'-0"	–	–
MK602E	#6	2	STR	8'-10"	–	–
MK603E	#6	2	STR	8'-4"	–	–

ALL EPOXY BAR

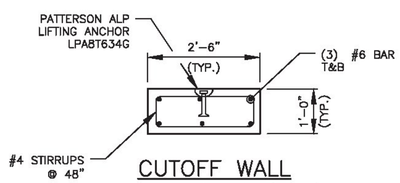

CUTOFF WALL
REINFORCING (TYP)
CW1,CW2,CW3 &CW4
(2" MIN. CLR. TYP.)

5/17/18

REV.NO.	DATE	REVISION

PREPARED BY:
DELTA
SPECIALTY PRECAST CONCRETE ENGINEERS
660 HOOPER ROAD, ENDWELL, NY 13760
TEL: (607) 231-6600 FAX: (607) 231-6650

PREPARED FOR:
CAMP PRECAST CONCRETE PRODUCTS
78 PRECAST RD
MILTON, VT 05468
PHONE: (802)893-2401
FAX: (802)893-1542

DATE: 4/20/18	SHEET TITLE: CUTOFF WALLS CW1, 2, 3 & 4	DRWN BY:	BJC
SCALE: N.T.S.		CKD BY:	RPJ/RJA

PROJECT:
TOWN OF WATERFORD, CALEDONIA, VT
16' x 8' BOX CULVERT BF 0225(4)
VT RT. 18 BRIDGE #7

CONTRACTOR:		DWG. LO.	PD-02
DELTA PROJ. NO.:	2018.477.003	SHT. NO.	13 OF 16