MATERIAL TOLERANCES

SURFACE	TOTAL DEPTH
- PAVEMENT (TOTAL THICKNESS)	+/- 1/4"
SUBBASE OF DENSE GRADED CRUSHED STONE	+/- 1"

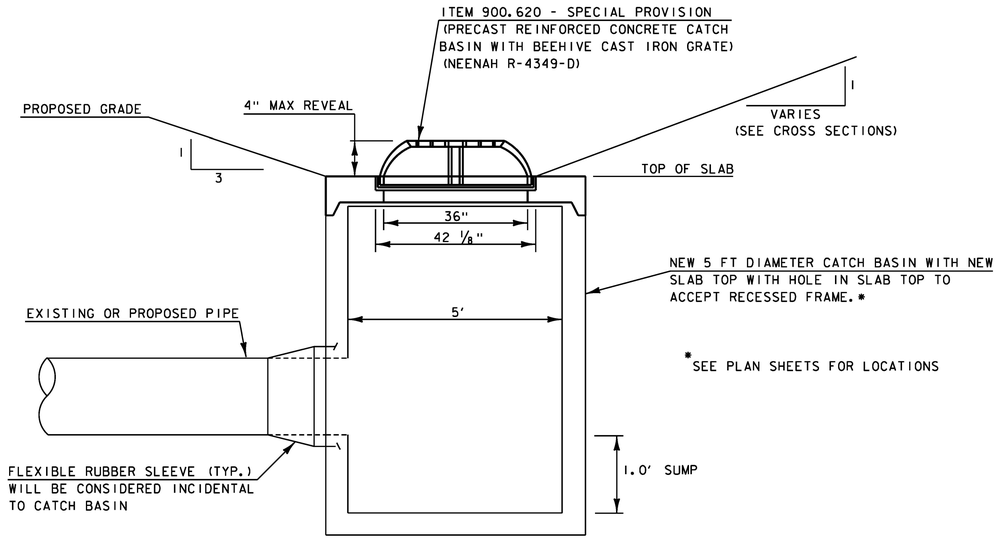

CATCH BASIN AND BEEHIVE GRATE DETAIL

NOT TO SCALE

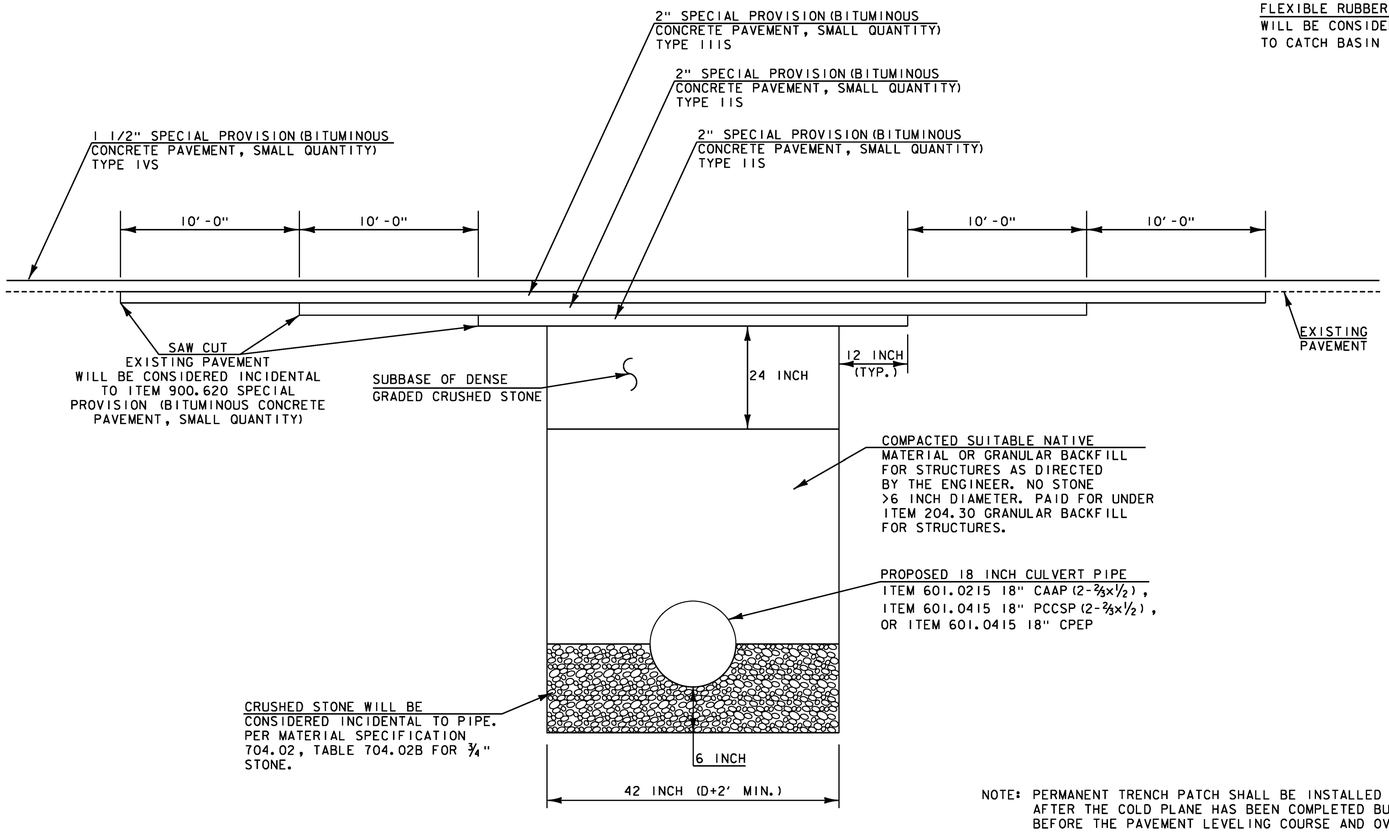

NOTE: PERMANENT TRENCH PATCH SHALL BE INSTALLED AFTER THE COLD PLANE HAS BEEN COMPLETED BUT BEFORE THE PAVEMENT LEVELING COURSE AND OVERLAY.

TRENCH PATCH DETAIL

NOT TO SCALE

McFarland Johnson

PROJECT NAME: PLYMOUTH	
PROJECT NUMBER: ER 0149(6)	
FILE NAME: zl3c318det.dgn	PLOT DATE: 5/17/2016
PROJECT LEADER: J. SANTACRUCE	DRAWN BY: R. LUCHINI
DESIGNED BY: R. LUCHINI	CHECKED BY: B. COLBURN
DETAILS SHEET	SHEET 5 OF 68