STATE OF VERMONT
AGENCY OF TRANSPORTATION

TRAFFIC SIGN SUMMARY SHEET 2

MILE MARKER, STATION OR SIGN NUMBER	SIGN LEGEND	SIGN DIMENSIONS EACH	SIGN DIMENSIONS WIDTH (in)	SIGN DIMENSIONS HEIGHT (in)	NEW & SALVAGED SIGNS "A"	NEW & SALVAGED SIGNS "B"	NEW & SALVAGED SIGNS SALV SIGN	NEW & SALVAGED SIGNS SALV TIS	EXIST POST RETAIN	EXIST POST SALVAGE	NEW SIGN POSTS NO. OF POST	FLANGED CHANNEL (LB / FT) 1.12	FLANGED CHANNEL (LB / FT) 2.00	FLANGED CHANNEL (LB / FT) 3.00	SQUARE STEEL (in) 1.75 (LB / FT) 1.88	SQUARE STEEL (in) 2.00 (LB / FT) 2.42	SQUARE STEEL (in) 2.50 (LB / FT) 3.35	ANCHOR	SLEEVE	TUBULAR ALUMINUM Ø (IN) 3.00 (LB / FT) 1.30	TUBULAR ALUMINUM Ø (IN) 4.00 (LB / FT) 1.70	TUBULAR ALUMINUM Ø (IN) 4.0 MOD (LB / FT) 1.70	FOUNDATION	TUBULAR STEEL Ø (IN) 3.00 (LB / FT) 7.60	TUBULAR STEEL Ø (IN) 3.50 (LB / FT) 9.00	TUBULAR STEEL Ø (IN) 4.00 (LB / FT) 10.80	TUBULAR STEEL Ø (IN) 5.00 (LB / FT) 14.60	W-SHAPE STEEL FTG. SIZE 24"	W-SHAPE STEEL FTG. SIZE 30"	W-SHAPE STEEL WEIGHT	W-SHAPE STEEL POST SIZE	SIGN FRAME REQUIRED	REMARKS	STANDARD HIGHWAY SGN AND MARKING BOOK SHSM	SIGN DETAIL DETAIL ON SHEET NUMBER	SIGN DETAIL STANDARD SHEET NUMBER
OPTION ITEMS																																					
7+48.37, LT	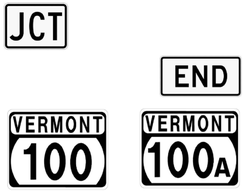	1 1 2	21.0 24.0 30.0	15.0 12.0 24.0	2.2 2.0 10.0						2					28.0		2														#1B	M2-1 GREEN ON WHITE M4-6 GREEN ON WHITE M1-5(100) & M1-5(100A) GREEN ON WHITE	X X		E-136B
10+01.68, LT		1 1	30.0 30.0	30.0 12.0	6.3 2.5						1					15.0		1															W3-1 SHEETING SHALL BE FLUORESCENT YELLOW ASTM TYPE VII, VIII, OR IX W16-2aP SHEETING SHALL BE FLUORESCENT YELLOW ASTM TYPE VII, VIII, OR IX	X	51	
19+86.32, LT		1 1	30.0 30.0	30.0 12.0	6.3 2.5						1					15.0		1															W3-1 SHEETING SHALL BE FLUORESCENT YELLOW ASTM TYPE VII, VIII, OR IX W16-2aP SHEETING SHALL BE FLUORESCENT YELLOW ASTM TYPE VII, VIII, OR IX	X	51	
21+25.00, LT		1 1	30.0 24.0	30.0 24.0	6.3 4.0						1					15.0		2															W1-5L SHEETING SHALL BE FLUORESCENT YELLOW ASTM TYPE VII, VIII, OR IX W13-1P SHEETING SHALL BE FLUORESCENT YELLOW ASTM TYPE VII, VIII, OR IX	X X		
	SUBTOTAL THIS SHEET				42.1	0.0	0.0	0.0				0.0	0.0	0.0	0.0	73.0	0.0		0.0	0.0	0.0	0.0	0.0	0.0	0.0	0.0	0.0	0.0	0.0	0.0	0.0						
	SUBTOTAL SHEET 1				53.7	0.0	0.0	0.0				0.0			110.5					0.0				0.0													
												FT .	FT .	FT .	FT	FT 183.5	FT .	XXXXX XXXXX XXXXX	EA .	LB .	LB .	LB .		LB .	LB .	LB .	LB .									
FINAL POST LENGTHS ARE TO BE DETERMINED IN THE FIELD. POST SIZES ARE COMPUTED BASED ON INFORMATION FURNISHED ON THE STANDARD SHEETS AND THE VTRANS "SIGN POST DESIGN GUIDELINE."	ROUNDING															16.5		XXXXX																			
	PROJECT TOTALS				SF 95.8	SF .	EA. .	SF .	XXXXXXXXXXX XXXXXXXXXXX XXXXXXXXXXX			FT .			FT 200.0					LB .			EA. .	LB .				EA. .	EA. .	LB .							

McFarland Johnson

PROJECT NAME:	PLYMOUTH
PROJECT NUMBER:	ER 0149(6)
FILE NAME:	z13c318ts2.dgn
PROJECT LEADER:	J. SANTACRUCE
DESIGNED BY:	J. SANTACRUCE
TRAFFIC SIGN SUMMARY SHEET 2	
PLOT DATE:	5/17/2016
DRAWN BY:	J. SANTACRUCE
CHECKED BY:	B. COLBURN
SHEET 50	OF 68