STATE OF VERMONT
AGENCY OF TRANSPORTATION

SPRINGFIELD TRAFFIC SIGN SUMMARY SHEET 3

MILEMARKER, STATION, OR SIGN NUMBER	SIGN LEGEND	SIGN DIMENSIONS EA	WIDTH (In)	HEIGHT (In)	NEW & SALVAGED SIGNS "A"	"B"	SALV SIGN	SALV TIS	EXIST POST RETAIN	EXIST POST SALVAGE	NEW SIGN POSTS NO. OF POSTS	FLANGED CHANNEL lb/ft 1.1	2.0	3.0	SQUARE STEEL (In) lb/ft 1.75 1.88	2.0 2.42	2.5 3.35	ANCHOR	SLEEVE	TUBULAR STEEL Ø (In) FOUND-ATION	3.0	3.5	4.0	5.0 lb/ft 7.6	9.0	11	15	W-SHAPE STEEL FTG. SIZE 24"	30"	WEIGHT	POST SIZE	SIGN REQUIRED	REMARKS SHSM = FHWA STANDARD HIGHWAY SIGNS AND MARKINGS BOOK	SIGN DETAIL DETAIL IN SHSM	DETAIL ON DWG. NUMBER	STD. SHEET NUMBER
SPRINGFIELD VT. ROUTE 11: S 198+75.0, LT		1	36	36	9.00						2					X		X																SIGN ID CODE SI-1 SIGN SHALL HAVE FLUORESCENT YELLOW GREEN BACKGROUND	X		
		1	30	18	3.75																												SIGN ID CODE W16-7P SIGN SHALL HAVE FLUORESCENT YELLOW GREEN BACKGROUND SPAN PLAQUE ACROSS BOTH POSTS.	X		
S 199+93.0, RT		1	24	30	5.00						1					X		X																SIGN ID CODE R2-1	X		
							1																											SALVAGED SIGN TO BE MOUNTED ON NEW POST	-	-	-
S 201+15.0, RT		1 1	21 24	15 12	2.19 2.00						2					X		X															*1A	SIGN ID CODE M2-1, GREEN ON WHITE SIGN ID CODE M3-2, GREEN ON WHITE	X X		
		1 1	30 24	24 24	5.00 4.00																												SIGN ID CODE MI-5, GREEN ON WHITE SIGN ID CODE MI-5, GREEN ON WHITE			E-136B E-136B
S 201+24.0, LT		1	36	36	9.00						2					X		X																SIGN ID CODE SI-1 SIGN SHALL HAVE FLUORESCENT YELLOW GREEN BACKGROUND	X		
		1	36	12	3.00																												SIGN ID CODE S4-3P SIGN SHALL HAVE FLUORESCENT YELLOW GREEN BACKGROUND	X		
S 201+95.0, LT	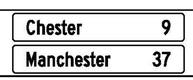	1 1	72 72	12 12	6.00 6.00						2					X		X																SIGN ID CODE VD2-1 SIGN ID CODE VD2-1		164 164	
S 202+60.0, RT		1	30	30	6.25						1					X		X																SIGN ID CODE W11-2 SIGN SHALL HAVE FLUORESCENT YELLOW GREEN BACKGROUND	X		
		1	24	12	2.00																												SIGN ID CODE W16-7P SIGN SHALL HAVE FLUORESCENT YELLOW GREEN BACKGROUND	X		
												LF	LF	LF	LF	LF 140	LF		EA		LB	LB	LB	LB				EA.	EA.	LB						
FINAL POST LENGTHS ARE TO BE DETERMINED IN THE FIELD. POST SIZES ARE COMPUTED BASED ON INFORMATION FURNISHED ON THE STANDARD SHEETS AND THE VTRANS "SIGN POST DESIGN GUIDELINE."		TOTALS	SF 63.19	SF	EA. 1	SF			LF			LF 140				EA.		LB							EA.	EA.	LB							

SPRINGFIELD TRAFFIC SIGN SUMMARY SHEET #3

PROJECT NAME: CHESTER-SPRINGFIELD-ROCKINGHAM-WINDSOR
PROJECT NUMBER: STP 2952(1)

FILE NAME: z13c518tss_seg02.dgn
PROJECT LEADER: D. GOZALKOWSKI
DESIGNED BY: A. HAWKINS
PLOT DATE: 3/27/2015
DRAWN BY: A. KIRBY
CHECKED BY: J. SHIELDS
SHEET 141 OF 309