STATE OF VERMONT
AGENCY OF TRANSPORTATION

SPRINGFIELD TRAFFIC SIGN SUMMARY SHEET 10

MILEMARKER, STATION, OR SIGN NUMBER	SIGN LEGEND	SIGN DIMENSIONS EA	WIDTH (In)	HEIGHT (In)	NEW & SALVAGED SIGNS "A"	"B"	SALV SIGN	SALV TIS	EXIST POST RETAIN	EXIST POST SALVAGE	NEW SIGN POSTS NO. OF POSTS	FLANGED CHANNEL lb/ft 1.1	2.0	3.0	SQUARE STEEL (In) lb/ft 1.75 1.88	2.0 2.42	2.5 3.35	ANCHOR	SLEEVE	TUBULAR STEEL Ø (In) FOUND-ATION	3.0 7.6	3.5 9.0	4.0 11	5.0 15	W-SHAPE STEEL FTG. SIZE 24"	30"	WEIGHT	POST SIZE	REQUIRED SIGN FEATURE	REMARKS SHSM = FHWA STANDARD HIGHWAY SIGNS AND MARKINGS BOOK	SIGN DETAIL DETAIL IN SHSM	DETAIL ON DWG. NUMBER	STD. SHEET NUMBER
SPRINGFIELD VT. ROUTE 11:																																
S 228+83.0, LT		1 1	42 36	12 12	3.50 3.00						1					X		X												DOUBLE SIDED SIGN, SIGN ID CODE D3-1 DOUBLE SIDED SIGN, SIGN ID CODE D3-1. TWO TOP MOUNTING BRACKETS REQUIRED TO INSTALL SIGNS ON POST. COSTS ASSOCIATED WITH THIS BRACKET ARE INCIDENTAL TO THE SIGN POST.		163 163	
		1 1	30 6	30 10	6.25 0.42			1																					BACK-TO-BACK SIGN ID CODE RI-1 SALVAGED SIGN TO BE MOUNTED ON NEW POST SIGN ID CODE VD-700	X -	-	- T-44
S 230+40.0, LT		1	30	30	6.25						1					X		X												SIGN ID CODE W11-2 SIGN SHALL HAVE FLUORESCENT YELLOW GREEN BACKGROUND	X		
		1	24	12	2.00																								SIGN ID CODE W16-7P SIGN SHALL HAVE FLUORESCENT YELLOW GREEN BACKGROUND	X		
S 230+50.0, RT		1	30	30	6.25						1					X		X												SIGN ID CODE W11-2 SIGN SHALL HAVE FLUORESCENT YELLOW GREEN BACKGROUND	X		
		1	24	12	2.00																								SIGN ID CODE W16-7P SIGN SHALL HAVE FLUORESCENT YELLOW GREEN BACKGROUND	X		
S 232+06.0, LT		1 1	30 30	30 30	6.25 6.25						1					X		X												BACK-TO-BACK SIGN ID CODE W11-2 SIGN ID CODE W11-2 SIGNS SHALL HAVE FLUORESCENT YELLOW GREEN BACKGROUND	X X		
		1 1	24 24	12 12	2.00 2.00																								BACK-TO-BACK SIGN ID CODE W16-7PR SIGN ID CODE W16-7P SIGNS SHALL HAVE FLUORESCENT YELLOW GREEN BACKGROUND	X X		
		1	6	10	0.42																								SIGN ID CODE VD-700			T-44
S 234+77.0, RT		1 1	30 30	30 30	6.25 6.25						1					X		X												BACK-TO-BACK SIGN ID CODE W11-2 SIGN ID CODE W11-2 SIGNS SHALL HAVE FLUORESCENT YELLOW GREEN BACKGROUND	X X		
	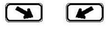	1 1	24 24	12 12	2.00 2.00																								BACK-TO-BACK SIGN ID CODE W16-7PR SIGN ID CODE W16-7P SIGNS SHALL HAVE FLUORESCENT YELLOW GREEN BACKGROUND	X X		
FINAL POST LENGTHS ARE TO BE DETERMINED IN THE FIELD. POST SIZES ARE COMPUTED BASED ON INFORMATION FURNISHED ON THE STANDARD SHEETS AND THE VTRANS "SIGN POST DESIGN GUIDELINE."												LF	LF	LF	LF	LF 70	LF	EA			LB	LB	LB	LB								
	TOTALS				SF 63.09	SF	EA. 1	SF				LF			LF 70			EA.			LB				EA.	EA.	LB					

SPRINGFIELD TRAFFIC SIGN SUMMARY SHEET #10

PROJECT NAME: CHESTER-SPRINGFIELD-ROCKINGHAM-WINDSOR
PROJECT NUMBER: STP 2952(1)

FILE NAME: z13c518tss_seg02.dgn
PROJECT LEADER: D. GOZALKOWSKI
DESIGNED BY: A. HAWKINS
PLOT DATE: 3/27/2015
DRAWN BY: A. KIRBY
CHECKED BY: J. SHIELDS
SHEET 148 OF 309