STATE OF VERMONT
AGENCY OF TRANSPORTATION

ROCKINGHAM TRAFFIC SIGN SUMMARY SHEET 8

MILEMARKER, STATION, OR SIGN NUMBER	SIGN LEGEND	SIGN DIMENSIONS EA	WIDTH (In)	HEIGHT (In)	NEW & SALVAGED SIGNS "A"	"B"	SALV SIGN	SALV TIS	EXIST POST RETAIN	SALVAGE	NEW SIGN POSTS NO. OF POSTS	FLANGED CHANNEL lb/ft 1.1	2.0	3.0	SQUARE STEEL (In) lb/ft 1.75 1.88	2.0 2.42	2.5 3.35	ANCHOR	SLEEVE	TUBULAR STEEL Ø (In) FOUND-ATION	lb/ft 3.0 7.6	3.5 9.0	4.0 11	5.0 15	W-SHAPE STEEL FTG. SIZE 24"	30"	WEIGHT	POST SIZE	SIGNS REQUIRED	REMARKS SHSM = FHWA STANDARD HIGHWAY SIGNS AND MARKINGS BOOK	SIGN DETAIL DETAIL IN SHSM	DETAIL ON DWG. NUMBER	STD. SHEET NUMBER
ROCKINGHAM U.S. ROUTE 5: R 30+87.0, RT	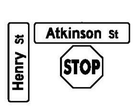	1 1	30 36	8 8	1.67 2.00						1					X		X												DOUBLE SIDED SIGN, SIGN ID CODE D3-1 DOUBLE SIDED SIGN, SIGN ID CODE D3-1. TWO TOP MOUNTING BRACKETS REQUIRED TO INSTALL SIGNS ON POST. COSTS ASSOCIATED WITH THIS BRACKET ARE INCIDENTAL TO THE SIGN POST.		219 219	
		1	30	30	6.25																								SIGN ID CODE R1-1	X		
R 30+99.0, LT	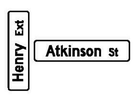	1	30	8	1.67						1					X		X												DOUBLE SIDED SIGN, SIGN ID CODE D3-1. TWO TOP MOUNTING BRACKETS REQUIRED TO INSTALL SIGNS ON POST. COSTS ASSOCIATED WITH THIS BRACKET ARE INCIDENTAL TO THE SIGN POST.		219	
		1	36	8	2.00																								DOUBLE SIDED SIGN, SIGN ID CODE D3-1		219	
R 31+23.0, RT		1 1	30 30	30 30	6.25 6.25						1					X		X												BACK-TO-BACK SIGN ID CODE W11-2 SIGN ID CODE W11-2 SIGNS SHALL HAVE FLUORESCENT YELLOW GREEN BACKGROUND	X X		
		1 1	24 24	12 12	2.00 2.00																								BACK-TO-BACK SIGN ID CODE W16-7PR SIGN ID CODE W16-7P SIGNS SHALL HAVE FLUORESCENT YELLOW GREEN BACKGROUND	X X		
R 31+85.0, RT		1	36	36	9.00						2					X		X												SIGN ID CODE S1-1 SIGN SHALL HAVE FLUORESCENT YELLOW GREEN BACKGROUND	X		
	SCHOOL	1	36	12	3.00																									SIGN ID CODE S4-3P SIGN SHALL HAVE FLUORESCENT YELLOW GREEN BACKGROUND	X		
R 31+97.0, LT	SPEED LIMIT 25	1	24	30	5.00						1					X		X												SIGN ID CODE R2-1	X		
R 33+40.0, LT	STOP 0050 1314 0063	1 1	30 6	30 10	6.25 0.42						1					X		X												BACK-TO-BACK SIGN ID CODE R1-1 SIGN ID CODE VD-700	X		T-44
FINAL POST LENGTHS ARE TO BE DETERMINED IN THE FIELD. POST SIZES ARE COMPUTED BASED ON INFORMATION FURNISHED ON THE STANDARD SHEETS AND THE VTRANS "SIGN POST DESIGN GUIDELINE."												LF	LF	LF	LF	LF 98	LF		EA		LB	LB	LB	LB								
		TOTALS			SF 53.76	SF	EA.	SF				LF			LF 98					EA.	LB				EA.	EA.	LB					

ROCKINGHAM TRAFFIC SIGN SUMMARY SHEET #8

PROJECT NAME: CHESTER-SPRINGFIELD-ROCKINGHAM-WINDSOR
PROJECT NUMBER: STP 2952(1)

FILE NAME: z13c518tss_seg03.dgn
PROJECT LEADER: D. GOZALKOWSKI
DESIGNED BY: A. HAWKINS

PLOT DATE: 3/27/2015
DRAWN BY: A. KIRBY
CHECKED BY: J. SHIELDS
SHEET 207 OF 309