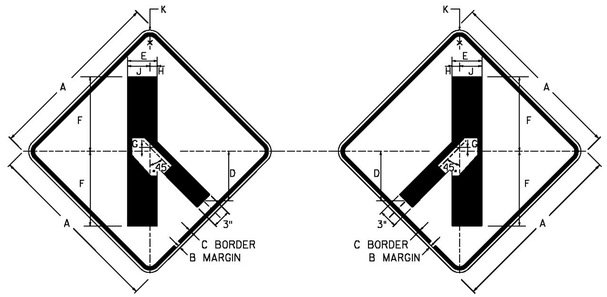

W2-3MR **W2-3ML**

COLORS
TEXT AND BORDER - BLACK (NON-REFL.)
BACKGROUND - YELLOW (REFL.)

DIMENSIONS (INCHES)									
A	B	C	D	E	F	G	H	J	K
30	1/2	3/4	8 5/16	5	12 1/2	11/16	1 1/4	3 3/4	2 1/8

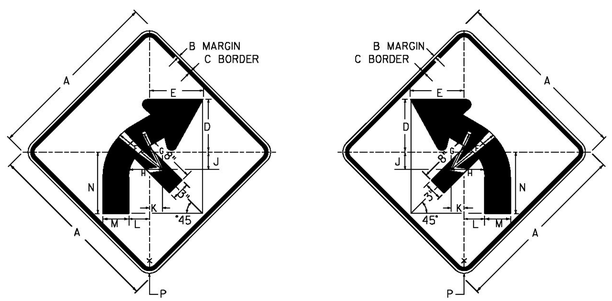

W1-2MbR **W1-2MbL**

COLORS
TEXT AND BORDER - BLACK (NON-REFL.)
BACKGROUND - YELLOW (REFL.)

DIMENSIONS (INCHES)														
A	B	C	D	E	F	G	H	J	K	L	M	N	P
36	5/8	7/8	10 5/8	10 7/8	12	9 3/8	6 3/4	3 1/2	2 5/8	4 1/8	5 1/4	12 3/8	2 1/4

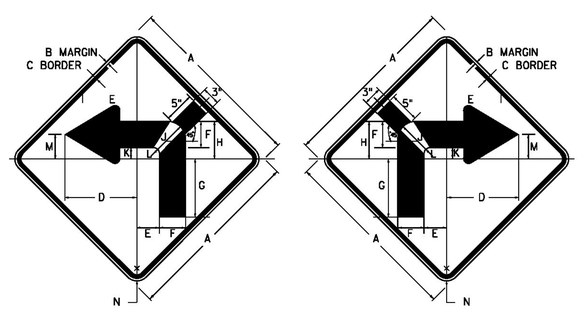

W1-1MdL **W1-1MdR**

COLORS
TEXT AND BORDER - BLACK (NON-REFL.)
BACKGROUND - YELLOW (REFL.)

DIMENSIONS (INCHES)												
A	B	C	D	E	F	G	H	J	K	L	M	N
36	5/8	7/8	14 3/8	4 1/2	5 1/2	11 5/8	7 1/2	3 5/8	2 1/4	1 1/4	4 7/8	2 1/4

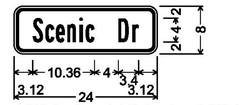

1.50" Radius, 0.38" Border, 0.38" Indent, Black on Yellow;
[Scenic Dr] B 2K;

W16-8p

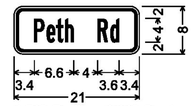

1.50" Radius, 0.38" Border, 0.38" Indent, Black on Yellow;
[Peth Rd] B 2K;

W16-8p

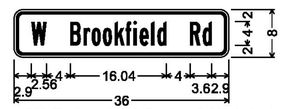

1.50" Radius, 0.38" Border, 0.38" Indent, Black on Yellow;
[W Brookfield Rd] B 2K;

W16-8p

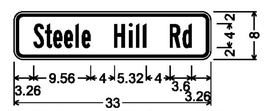

1.50" Radius, 0.38" Border, 0.38" Indent, Black on Yellow;
[Steele Hill Rd] B 2K;

W16-8p

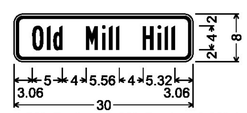

1.50" Radius, 0.38" Border, 0.38" Indent, Black on Yellow;
[Old Mill Hill] B 2K;

W16-8p

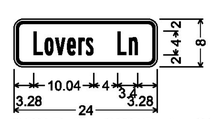

1.50" Radius, 0.38" Border, 0.38" Indent, Black on Yellow;
[Lovers Ln] B 2K;

W16-8p

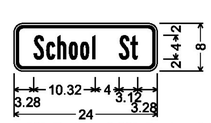

1.50" Radius, 0.38" Border, 0.38" Indent, Black on Yellow;
[School St] B 2K;

W16-8p

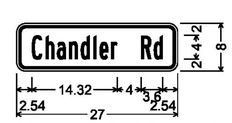

1.50" Radius, 0.38" Border, 0.38" Indent, Black on Yellow;
[Chandler Rd] B 2K;

W16-8p

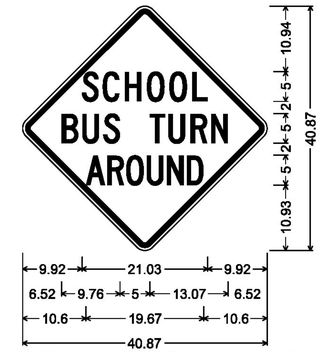

30.00" across sides 1.88" Radius, 0.75" Border,
0.50" Indent, Black on Bright yellow green;
[SCHOOL] C 2K 90% spacing;
[BUS TURN] C 2K 80% spacing;
[AROUND] C 2K 50% spacing;

VS3-4

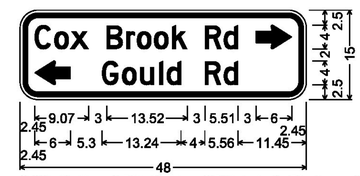

3.00" Radius, 0.75" Border, 0.50" Indent, Black on Yellow;
[Cox Brook Rd] D 2K 90% spacing;
Standard Arrow Custom 6.00" X 4.00" 0°;
Standard Arrow Custom 6.00" X 4.00" 180°;
[Gould Rd] D 2K;

W16-8aP

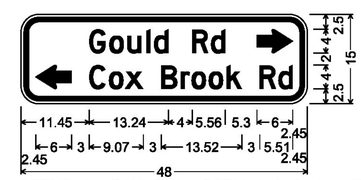

3.00" Radius, 0.75" Border, 0.50" Indent, Black on Yellow;
[Gould Rd] D 2K;
Standard Arrow Custom 6.00" X 4.00" 0°;
Standard Arrow Custom 6.00" X 4.00" 180°;
[Cox Brook Rd] D 2K 90% spacing;

W16-8aP

NOT TO SCALE

ALL DIMENSIONS SHOWN IN INCHES,
UNLESS OTHERWISE NOTED.

PROJECT NAME: RANDOLPH-BERLIN
PROJECT NUMBER: STPG SIGN(52)

FILE NAME: zl3c626frm.dgn
PROJECT LEADER: C. BEAN
DESIGNED BY: S. GOODWIN
SIGN DETAILS 3

PLOT DATE: 5/12/2015
DRAWN BY: S. GOODWIN
CHECKED BY: P. SHEDD
SHEET 7 OF 105