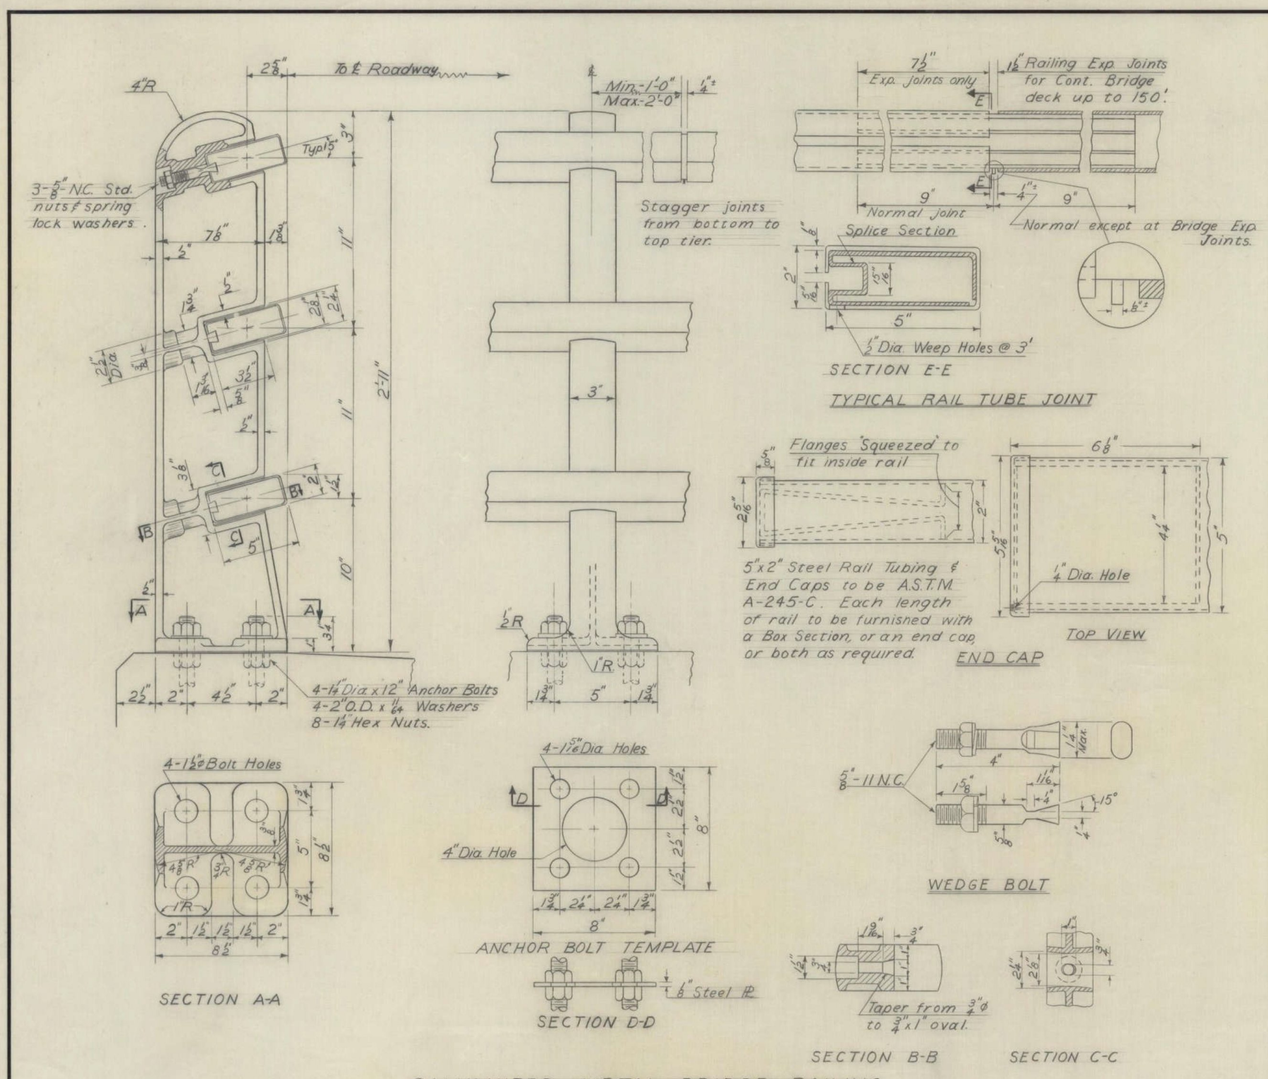

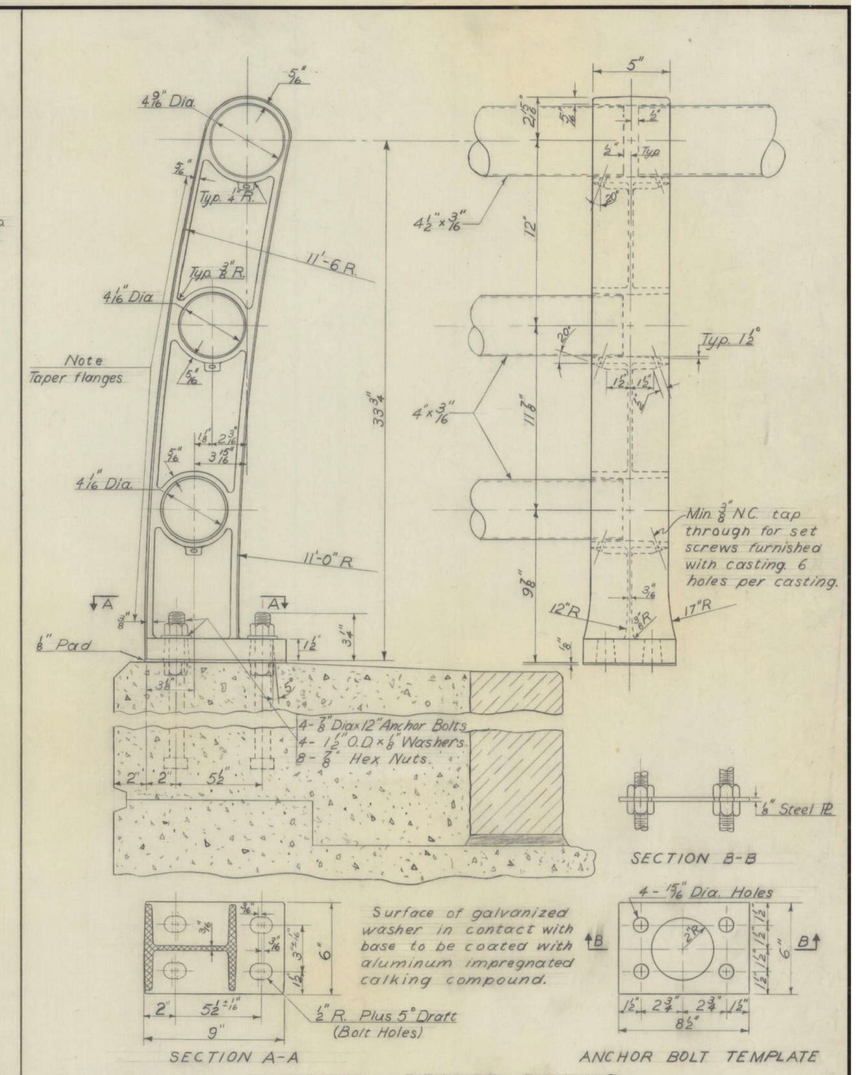

REVISIONS & CORRECTIONS		
Revised size of nuts on Anchor Bolts & size of holes Anchor Bolt Template Detail A. 6/21/63 XX	Drawn By: XX Date: Dec. 1, 1962 Traced By: XX Date: Dec. 1, 1962 Checked By: E.F.P. W.N.S. R.S.H. Date: Dec. 1, 1962 Recommended For Approval — Bridge Engineer — 12/7/62 Date Recommended For Approval — Assist. Chief Engineer — 1/4/63 Date Approved By — Chief Engineer — 1/4/63 Date	DETAILS OF BRIDGE RAILING Ⓐ GALVANIZED METAL RAILING DETAILS Ⓑ ALUMINUM RAILING DETAILS

VERMONT
DEPARTMENT OF HIGHWAYS
STRUCTURE STANDARDS

SB-5G-62

SHEET 2 OF 2

294

LUDLOW
STP DECK(39)
BRIDGE NO. 99
PAGE 38 OF 42
FOR REFERENCE ONLY