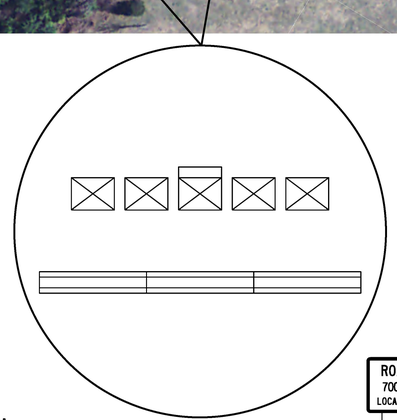

N

VT STATE PLANE GRID

TRAFFIC DATA										
LOCATION	AADT		DHV		%T		%D		ADTT	
	2015	2035	2015	2035	2015	2035	2015	2035	2015	2035
ROUTE 73	340	350	50	55	10.4	13.8	53	53	25	35

NOTES

1. THE CONTRACTOR WILL BE RESPONSIBLE FOR ALL SIGNS AND BARRICADES SHOWN ON THIS SHEET. THEY WILL BE PAID FOR UNDER ITEM 900.645, "SPECIAL PROVISION (TRAFFIC CONTROL, ALL-INCLUSIVE)".
2. ANY TEMPORARY TRAFFIC BARRIER REQUIRED WILL BE CONSIDERED INCIDENTAL TO PAY ITEM 900.645, "SPECIAL PROVISION (TRAFFIC CONTROL, ALL-INCLUSIVE)" AND FURNISHED IN ACCORDANCE WITH SECTION 621.
3. THE CONTRACTOR WILL PLACE ONE PORTABLE CHANGABLE MESSAGE SIGN ON EACH END OF PROJECT A MINIMUM OF TWO WEEKS PRIOR TO THE CLOSURE OF VT 73. THE MESSAGE SIGNS WILL INDICATE THE ANTICIPATED BRIDGE CLOSURE PERIOD AND WILL BE PAID FOR UNDER ITEM 641.15, "PORTABLE CHANGEABLE MESSAGE SIGN".
4. SEE STANDARD T-10 FOR TYPICAL APPROACH SIGNING.

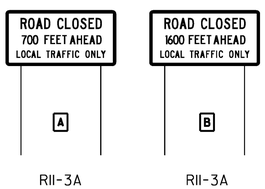

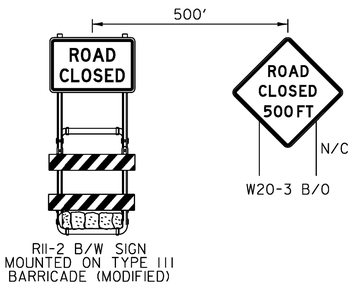

LEGEND

N/C	NEW SIGN/CONSTRUCTION ONLY
B/O	BLACK/ORANGE
B/W	BLACK/WHITE
⊠	TYPE III BARRICADE
⊠	TYPE III BARRICADE (MOD.)
═	TEMPORARY TRAFFIC BARRIER

SCALE 1" = 100'-0"
100 0 100

CONSULTING ENGINEERS

PROJECT NAME: ORWELL
PROJECT NUMBER: STP DECK (41)

FILE NAME: z15j108bdrtcp.dgn
PROJECT LEADER: J. BYATT
DESIGNED BY: L. GREER
BRIDGE CLOSURE SIGNAGE SHEET

PLOT DATE: 8/22/2016
DRAWN BY: J. FOWLER
CHECKED BY: K. RUTTER
SHEET 12 OF 27

CLD 15-0223 MODEL: TCP