DIRECTION	MILEPOINT	LOCATION CODE (SHEET 2)	SIGN CODE	WIDTH (IN)	HEIGHT (IN)	SHEETING REMARKS	SIGN LEGEND	NEW SIGNS "A"	NEW SIGNS "B"	EXISTING SIGNS RETAIN	EXISTING SIGNS SALVAGE FROM	EXISTING SIGNS SALVAGE TO	EXISTING SIGNS REMOVE	EXIST POST RETAIN	EXIST POST REMOVE	NUMBER OF NEW POSTS	SQUARE STEEL (IN) 1.75 (LB / FT) 1.88	SQUARE STEEL (IN) 2.00 (LB / FT) 2.42	SQUARE STEEL (IN) 2.50 (LB / FT) 3.35	TUBULAR STEEL Ø (IN) FOUNDATION	TUBULAR STEEL Ø (IN) 3.00 (LB / FT) 7.60	TUBULAR STEEL Ø (IN) 3.50 (LB / FT) 9.00	TUBULAR STEEL Ø (IN) 4.00 (LB / FT) 10.80	TUBULAR STEEL Ø (IN) 5.00 (LB / FT) 14.60	SIGN FRAME REQUIRED	REMARKS	SIGN DETAIL LOCATION SHSM	SIGN DETAIL LOCATION PROJECT SHEET #	SIGN DETAIL LOCATION STANDARD SHEET #
WINOOSKI VT-15 EB							FY-FLUORESCENT YELLOW FYG-FLUORESCENT YELLOW GREEN																			"SHSM"-STANDARD HIGHWAY SIGNS AND MARKINGS			
		C	R5-1	36	36			9.00																		X		
EB	0.682	D	R10-11	30	30		NO TURN ON RED						1		X														
		C	R5-1	30	30		DO NOT ENTER						1																
		D	R10-11	36	48			12.00								1			X							X		
		C	R5-1	36	36			9.00																		X		
EB	0.710	A	VD2-1	52	7.5		ESSEX JCT 5						1		X														
		A	M3-2	24	12		EAST						1																
		A	M1-5	24	24		VERMONT 15						1																
		A	VD2-1	72	12		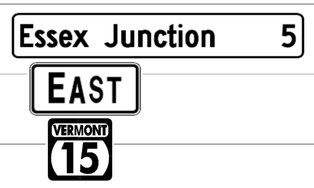	6.00								2		X							T-93	
		A	M3-2	24	12	GRN WHT		2.00																		X		
		A	M1-5	24	24	GRN WHT		4.00																				E-136B
EB	0.712	J	OM1-1	18	18		YELLOW CLUSTER						1		X														
		K	R4-7	24	30		RIGHT BULLNOSE						1																
		K	OM1-1	18	18		YELLOW CLUSTER						1																
SIGN SUMMARY SHEET							SHEET TOTALS	42.00	0.00	0	0	0	8	0	0	3		45.0		0	0.0	0.0	0.0	0.0				
								SF	SF	EA	EA	EA	EA	EA	EA	EA		FT		EA	LB	LB	LB	LB				
VERMONT AGENCY OF TRANSPORTATION							TOWN DIRECTIONAL TOTALS	443.72	0.0	15	2	2	97	0	0	34		510.0		2		198.0						

PROJECT NAME: **WINOOSKI-CAMBRIDGE**
PROJECT NUMBER: **STPG SIGN(55)**
FILE NAME: **WINOOSKI VT15 EB TSS.xls**
PROJECT MANAGER: **M. FOISY**
DESIGNED BY: **D. DRAPER**
WINOOSKI EB SHEET 13
PLOT DATE: **6/14/2016**
DRAWN BY: **D. DRAPER**
CHECKED **M. FOISY**
SHEET **32** OF **192**