DIRECTION	MILEPOINT	LOCATION CODE (SHEET 2)	SIGN CODE	WIDTH (IN)	HEIGHT (IN)	SHEETING REMARKS	SIGN LEGEND	NEW SIGNS "A"	NEW SIGNS "B"	EXISTING SIGNS RETAIN	EXISTING SIGNS SALVAGE FROM	EXISTING SIGNS SALVAGE TO	EXISTING SIGNS REMOVE	EXIST POST RETAIN	EXIST POST REMOVE	NUMBER OF NEW POSTS	SQUARE STEEL (IN) 1.75 (LB / FT) 1.88	SQUARE STEEL (IN) 2.00 (LB / FT) 2.42	SQUARE STEEL (IN) 2.50 (LB / FT) 3.35	TUBULAR STEEL Ø (IN) FOUNDATION	TUBULAR STEEL Ø (IN) 3.00 (LB / FT) 7.60	TUBULAR STEEL Ø (IN) 3.50 (LB / FT) 9.00	TUBULAR STEEL Ø (IN) 4.00 (LB / FT) 10.80	TUBULAR STEEL Ø (IN) 5.00 (LB / FT) 14.60	SIGN FRAME REQUIRED	REMARKS	SIGN DETAIL LOCATION SHSM	SIGN DETAIL LOCATION PROJECT SHEET #	SIGN DETAIL LOCATION STANDARD SHEET #
ESSEX VT-15 EB							FY-FLUORESCENT YELLOW FYG-FLUORESCENT YELLOW GREEN																			"SHSM"-STANDARD HIGHWAY SIGNS AND MARKINGS			
		A	M6-3	21	15		ARROW UP						1																
		A	M3-2	24	12		EAST						1																
		A	M1-5	30	24		VERMONT 289						1																
		A	M6-1	21	15		ARROW RIGHT						1																
		A	M3-4	24	12	GRN WHT	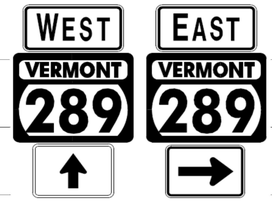	2.00								2		X							#2		X		
		A	M1-5	30	24	GRN WHT		5.00																				E-136B	
		A	M6-3	21	15	GRN WHT		2.19																				X		
		A	M3-2	24	12	GRN WHT		2.00																				X		
		A	M1-5	30	24	GRN WHT		5.00																						E-136B
		A	M6-1	21	15	GRN WHT		2.19																				X		
EB	3.762	J	R4-7	24	30		RIGHT BULLNOSE			1				X																
		J	OM1-1	18	18		YELLOW CLUSTER			1																				
		K	OM1-1	18	18			2.25																				X		
EB	3.787	J	OM1-1	18	18		YELLOW CLUSTER						1		X															
		K	R4-7	24	30		RIGHT BULLNOSE						1																	
SIGN SUMMARY SHEET							SHEET TOTALS	20.63	0.00	2	0	0	6	0	0	2	30.0			0	0.0	0.0	0.0	0.0					
								SF	SF	EA	EA	EA	EA	EA	EA	EA	FT			EA	LB	LB	LB	LB					
VERMONT AGENCY OF TRANSPORTATION							TOWN DIRECTIONAL TOTALS	853.87	0.0	34	20	20	202	0	0	104	1560.0			0	0.0								

PROJECT NAME: **WINOOSKI - CAMBRIDGE**
PROJECT NUMBER: **STPG SIGN(55)**
FILE NAME: **ESSEX VT15 EB TSS.xls**
PROJECT MANAGER: **M. FOISY**
DESIGNED BY: **G. BARRETT**
ESSEX EB SHEET 7
PLOT DATE: **6/14/2016**
DRAWN BY: **G. BARRETT**
CHECKED **M. FOISY**
SHEET **80** OF **192**