DIRECTION	MILEPOINT	LOCATION CODE (SHEET 2)	SIGN CODE	WIDTH (IN)	HEIGHT (IN)	SHEETING REMARKS	SIGN LEGEND	NEW SIGNS "A"	NEW SIGNS "B"	EXISTING SIGNS RETAIN	EXISTING SIGNS SALVAGE FROM	EXISTING SIGNS SALVAGE TO	EXISTING SIGNS REMOVE	EXIST POST RETAIN	EXIST POST REMOVE	NUMBER OF NEW POSTS	SQUARE STEEL (IN) 1.75 (LB / FT) 1.88	SQUARE STEEL (IN) 2.00 (LB / FT) 2.42	SQUARE STEEL (IN) 2.50 (LB / FT) 3.35	TUBULAR STEEL Ø (IN) FOUNDATION	TUBULAR STEEL Ø (IN) 3.00 (LB / FT) 7.60	TUBULAR STEEL Ø (IN) 3.50 (LB / FT) 9.00	TUBULAR STEEL Ø (IN) 4.00 (LB / FT) 10.80	TUBULAR STEEL Ø (IN) 5.00 (LB / FT) 14.60	SIGN FRAME REQUIRED	REMARKS	SIGN DETAIL LOCATION SHSM	SIGN DETAIL LOCATION PROJECT SHEET #	SIGN DETAIL LOCATION STANDARD SHEET #
ESSEX VT-15 EB							FY-FLUORESCENT YELLOW FYG-FLUORESCENT YELLOW GREEN																			"SHSM"-STANDARD HIGHWAY SIGNS AND MARKINGS			
		K	OM1-1	18	18		YELLOW CLUSTER						1																
		J	OM1-1	18	18			2.25								1		X									USE EXISTING SLEEVE	X		
		K	R4-7	24	30		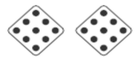	5.00																			X		
		K	OM1-1	18	18			2.25																			X		
EB	3.792	A	OM1-1	18	18		YELLOW CLUSTER						1		X														
		A	OM1-1	18	18			2.25								1		X									ON SLIP RAMP; USE EXISTING SLEEVE	X		
EB	3.800	A	R1-2	32	32		YIELD						1		X														
		A	R1-2	36	36			9.00								1		X									EAST VT-289 EXIT	X		
EB	3.802	J	R4-7	24	30		RIGHT BULLNOSE						1		X														
		J	OM1-1	18	18		YELLOW CLUSTER				1		1																
		K	OM1-1	18	18		YELLOW CLUSTER						1																
		J	R4-7	24	30			5.00								1		X										X		
		J	OM1-1	18	18		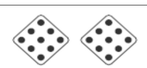					1																		
		K	OM1-1	18	18			2.25																			X		
EB	3.827	A	M3-4	24	12		WEST						1	X															
SIGN SUMMARY SHEET							SHEET TOTALS	28.00	0.00	0	1	1	7	0	0	4		60.0		0	0.0	0.0	0.0	0.0				
								SF	SF	EA	EA	EA	EA	EA	EA	EA		FT		EA	LB	LB	LB	LB				
VERMONT AGENCY OF TRANSPORTATION							TOWN DIRECTIONAL TOTALS	853.87	0.0	34	20	20	202	0	0	104		1560.0		0	0.0							

PROJECT NAME: **WINOOSKI - CAMBRIDGE**
PROJECT NUMBER: **STPG SIGN(55)**

FILE NAME: **ESSEX VT15 EB TSS.xls**
PROJECT MANAGER: **M. FOISY**
DESIGNED BY: **G. BARRETT**
ESSEX EB SHEET 8

PLOT DATE: **6/14/2016**
DRAWN BY: **G. BARRETT**
CHECKED **M. FOISY**
SHEET **81** OF **192**