DIRECTION	MILEPOINT	LOCATION CODE (SHEET 2)	SIGN CODE	WIDTH (IN)	HEIGHT (IN)	SHEETING REMARKS	SIGN LEGEND	NEW SIGNS "A"	NEW SIGNS "B"	EXISTING SIGNS RETAIN	EXISTING SIGNS SALVAGE FROM	EXISTING SIGNS SALVAGE TO	EXISTING SIGNS REMOVE	EXIST POST RETAIN	EXIST POST REMOVE	NUMBER OF NEW POSTS	SQUARE STEEL (IN) 1.75 (LB / FT) 1.88	SQUARE STEEL (IN) 2.00 (LB / FT) 2.42	SQUARE STEEL (IN) 2.50 (LB / FT) 3.35	FOUNDATION	TUBULAR STEEL Ø (IN) 3.00 (LB / FT) 7.60	TUBULAR STEEL Ø (IN) 3.50 (LB / FT) 9.00	TUBULAR STEEL Ø (IN) 4.00 (LB / FT) 10.80	TUBULAR STEEL Ø (IN) 5.00 (LB / FT) 14.60	SIGN FRAME REQUIRED	REMARKS	SIGN DETAIL LOCATION SHSM	SIGN DETAIL LOCATION PROJECT SHEET #	SIGN DETAIL LOCATION STANDARD SHEET #
ESSEX VT-15 EB							FY-FLUORESCENT YELLOW FYG-FLUORESCENT YELLOW GREEN																			"SHSM"-STANDARD HIGHWAY SIGNS AND MARKINGS			
		A	M1-5	30	24		VERMONT 289						1																
		A	M6-1	21	15		ARROW LEFT						1																
		A	M3-4	24	12	GRN WHT		2.00																		MOUNT ON TUBULAR STEEL POST ON BRIDGE USING STAINLESS STEEL BANDS (INCIDENTAL)	X		
		A	M1-5	30	24	GRN WHT		5.00																					E-136B
		A	M6-1	21	15	GRN WHT		2.19																			X		
EB	3.842	J	OM1-1	18	18		YELLOW CLUSTER						1		X														
		K	R4-7	24	30		RIGHT BULLNOSE						1																
		K	OM1-1	18	18		YELLOW CLUSTER						1																
		J	OM1-1	18	18			2.25								1		X									X		
		K	R4-7	24	30		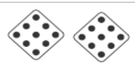	5.00																			X		
		K	OM1-1	18	18			2.25																			X		
							SHEET TOTALS	18.69	0.00	0	0	0	5	0	0	1		15.0		0	0.0	0.0	0.0	0.0					
								SF	SF	EA	EA	EA	EA	EA	EA	EA		FT		EA	LB	LB	LB	LB					
							TOWN DIRECTIONAL TOTALS	853.87	0.0	34	20	20	202	0	0	104		1560.0		0	0.0								

SIGN SUMMARY SHEET

VERMONT AGENCY OF TRANSPORTATION

PROJECT NAME: **WINOOSKI - CAMBRIDGE**
PROJECT NUMBER: **STPG SIGN(55)**

FILE NAME: **ESSEX VT15 EB TSS.xls**
PROJECT MANAGER: **M. FOISY**
DESIGNED BY: **G. BARRETT**
ESSEX EB SHEET 9

PLOT DATE: **6/14/2016**
DRAWN BY: **G. BARRETT**
CHECKED **M. FOISY**
SHEET **82** OF **192**