DIRECTION	MILEPOINT	LOCATION CODE (SHEET 2)	SIGN CODE	WIDTH (IN)	HEIGHT (IN)	SHEETING REMARKS	SIGN LEGEND	NEW SIGNS		EXISTING SIGNS				EXIST POST		NUMBER OF NEW POSTS	SQUARE STEEL (IN)			TUBULAR STEEL Ø (IN)					SIGN FRAME REQUIRED	REMARKS	SIGN DETAIL LOCATION		
								"A"	"B"	RETAIN	SALVAGE FROM	SALVAGE TO	REMOVE	RETAIN	REMOVE		1.75	2.00	2.50	FOUNDATION	3.00	3.50	4.00	5.00			SHSM	PROJECT SHEET #	STANDARD SHEET #
																	(LB / FT)				(LB / FT)								
																	1.88	2.42	3.35		7.60	9.00	10.80	14.60					
ESSEX VT-15 EB							FY-FLUORESCENT YELLOW FYG-FLUORESCENT YELLOW GREEN																			"SHSM"-STANDARD HIGHWAY SIGNS AND MARKINGS			
		B	M6-1	12	9		ARROW LEFT						1																
		B	D11-1	24	18	GRN WHT		3.00								1		X									X		
		B	M6-1	12	9	GRN WHT		0.75																			X		
EB	4.582	C	VR-017	24	30		LLL 24,000						1		X											SAYBROOK RD (TH-753)			
		C	VR-017	24	30			5.00								1		X								SAYBROOK RD (TH-753)			T-70
EB	4.592	A	D3-1	30	9		SAYBROOK RD						1		X											SAYBROOK RD (TH-753)			
EB	4.592	D	R1-1	30	30		STOP						1		X											SAYBROOK RD (TH-753)			
		A	D3-1	42	12			3.50								1		X								SAYBROOK RD (TH-753)		8	
		C	D3-1	42	12			3.50																		SAYBROOK RD (TH-753)		12	
		D	R1-1	30	30			6.25																		SAYBROOK RD (TH-753)	X		
		D	VD-700	6	8							1														SAYBROOK RD (TH-753)			
EB	4.593	C	VD-700	6	8		MILE MARKER 0460				1		1													SALVAGE TO MM 4.592			
EB	4.657	A	VD-018	30	18		ESSEX CENTER/JERICHO 3						1	X															
		A	VD-018	30	18		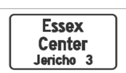	3.75																				15	
EB	4.727	A	R2-1	18	24		SPEED LIMIT 35						1	X															
							SHEET TOTALS	25.75	0.00	0	1	1	7	0	0	3		45.0		0	0.0	0.0	0.0	0.0					
								SF	SF	EA	EA	EA	EA	EA	EA	EA		FT		EA	LB	LB	LB	LB					
							TOWN DIRECTIONAL TOTALS	853.87	0.0	34	20	20	202	0	0	104		1560.0		0	0.0								

SIGN SUMMARY SHEET

VERMONT AGENCY OF TRANSPORTATION

PROJECT NAME: **WINOOSKI - CAMBRIDGE**
PROJECT NUMBER: **STPG SIGN(55)**

FILE NAME: **ESSEX VT15 EB TSS.xls**
PROJECT MANAGER: **M. FOISY**
DESIGNED BY: **G. BARRETT**
ESSEX EB SHEET 17

PLOT DATE: **6/14/2016**
DRAWN BY: **G. BARRETT**
CHECKED **M. FOISY**
SHEET **90** OF **192**