DIRECTION	MILEPOINT	LOCATION CODE (SHEET 2)	SIGN CODE	WIDTH (IN)	HEIGHT (IN)	SHEETING REMARKS	SIGN LEGEND	NEW SIGNS		EXISTING SIGNS				EXIST POST		NUMBER OF NEW POSTS	SQUARE STEEL (IN)			TUBULAR STEEL Ø (IN)					SIGN FRAME REQUIRED	REMARKS	SIGN DETAIL LOCATION		
								"A"	"B"	RETAIN	SALVAGE FROM	SALVAGE TO	REMOVE	RETAIN	REMOVE		1.75 (LB / FT)	2.00 (LB / FT)	2.50 (LB / FT)	FOUNDATION	3.00 (LB / FT)	3.50 (LB / FT)	4.00 (LB / FT)	5.00 (LB / FT)			SHSM	PROJECT SHEET #	STANDARD SHEET #
																	1.88	2.42	3.35		7.60	9.00	10.80	14.60					
ESSEX VT-15 EB							FY-FLUORESCENT YELLOW FYG-FLUORESCENT YELLOW GREEN																			"SHSM"-STANDARD HIGHWAY SIGNS AND MARKINGS			
		C	VR-017	24	30		LLL 24,000						1																
		D	R1-1	30	30			6.25								1		X								X		
		D	R3-2	24	30			5.00																		X		
EB	5.767	A	R2-1	24	30		SPEED LIMIT 40						1		X														
		A	VD-700	6	10		MILE MARKER 0577				1		1																
		A	R2-1	24	30			5.00								1		X								X		
		A	VD-700	6	10							1																	
EB	5.942	C	VR-017	24	30		LLL 24,000						1		X											PERRY DR (TH-730)			
		C	VR-017	24	30			5.00								1		X								PERRY DR (TH-730)			T-70
EB	5.952	B	R6-1L	36	12		ONE WAY / LEFT ARROW						1		X											PERRY DR (TH-730)			
		A	R6-1R	36	12		ONE WAY / RIGHT ARROW						1													PERRY DR (TH-730)			
		C	VD-700	6	10		MILE MARKER 0597				1		1													PERRY DR (TH-730)			
		A	D3-1	36	12		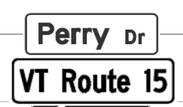	3.00								1		X								PERRY DR (TH-730)		9	
		C	D3-1	42	12		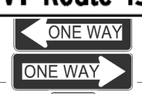	3.50																		PERRY DR (TH-730)		12	
		B	R6-1L	36	12			3.00																		PERRY DR (TH-730)	X		
SIGN SUMMARY SHEET							SHEET TOTALS	30.75	0.00	0	2	1	7	0	0	4		60.0		0	0.0	0.0	0.0	0.0					
								SF	SF	EA	EA	EA	EA	EA	EA	EA		FT		EA	LB	LB	LB	LB					
VERMONT AGENCY OF TRANSPORTATION							TOWN DIRECTIONAL TOTALS	853.87	0.0	34	20	20	202	0	0	104		1560.0		0	0.0								

PROJECT NAME: **WINOOSKI - CAMBRIDGE**
PROJECT NUMBER: **STPG SIGN(55)**

FILE NAME: **ESSEX VT15 EB TSS.xls** PLOT DATE: **6/14/2016**
PROJECT MANAGER: **M. FOISY** DRAWN BY: **G. BARRETT**
DESIGNED BY: **G. BARRETT** CHECKED **M. FOISY**
ESSEX EB SHEET 26 SHEET **99** OF **192**