DIRECTION	MILEPOINT	LOCATION CODE (SHEET 2)	SIGN CODE	WIDTH (IN)	HEIGHT (IN)	SHEETING REMARKS	SIGN LEGEND	NEW SIGNS		EXISTING SIGNS				EXIST POST		NUMBER OF NEW POSTS	SQUARE STEEL (IN)			TUBULAR STEEL Ø (IN)					SIGN FRAME REQUIRED	REMARKS	SIGN DETAIL LOCATION		
								"A"	"B"	RETAIN	SALVAGE FROM	SALVAGE TO	REMOVE	RETAIN	REMOVE		1.75 (LB / FT) 1.88	2.00 (LB / FT) 2.42	2.50 (LB / FT) 3.35	FOUNDATION	3.00 (LB / FT) 7.60	3.50 (LB / FT) 9.00	4.00 (LB / FT) 10.80	5.00 (LB / FT) 14.60			SHSM	PROJECT SHEET #	STANDARD SHEET #
ESSEX VT-15 WB							FY-FLUORESCENT YELLOW FYG-FLUORESCENT YELLOW GREEN																			"SHSM"-STANDARD HIGHWAY SIGNS AND MARKINGS			
WB	4.352	F	VD-062AL	72	16		BUSINESS SIGN-ALLIANCE ===> / CHURCH 1/8			1				X															
WB	4.352	F	VD-062B	72	16		BUSINESS SIGN-FULL CIRCLE GARENS ===> / OLD STAGE TO BRIGHAM 2-2/10			1																				
WB	4.352	F	VD-062B	72	16		BUSINESS SIGN-ADAMS TURKEY FARM ===> / 1192 OLD STAGE RD. 6			1																				
WB	4.277	F	W1-2L	30	30		CURVE LEFT						1		X															
		F	W1-2L	30	30			6.25								1		X									X		
WB	4.252	F	W3-3	36	36		SIGNAL AHEAD						1		X															
		F	W3-3	30	30			6.25								1		X									X		
WB	4.187	F	VR-922L	36	30		LEFT ONLY/STRAIGHT & RIGHT						1		X															
		F	VR-922L	36	30			7.50								1		X											E-145A
WB	4.157	G	VR-017	24	30		LLL 24,000						1		X												OLD STAGE RD (TH-2)			
		G	VR-017	24	30			5.00								1		X								OLD STAGE RD (TH-2)			T-70
WB	4.147	F	D3-1	24	6		OLD STAGE RD						1		X												OLD STAGE RD (TH-2)			
		F	VD-700	6	10		MILE MARKER 0414				1		1														OLD STAGE RD (TH-2)			
		F	D3-1	42	12		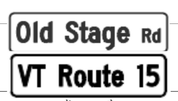	3.50								1		X								OLD STAGE RD (TH-2)		8	
		G	D3-1	42	12			3.50																		OLD STAGE RD (TH-2)		12	
SIGN SUMMARY SHEET							SHEET TOTALS	32.00	0.00	3	1	0	6	0	0	5		75.0		0	0.0	0.0	0.0	0.0					
								SF	SF	EA	EA	EA	EA	EA	EA	EA		FT		EA	LB	LB	LB	LB					
VERMONT AGENCY OF TRANSPORTATION							TOWN DIRECTIONAL TOTALS	650.50	0.0	32	8	8	144	0	0	86		1290.0		0	0.0								

PROJECT NAME: **WINOOSKI - CAMBRIDGE**
PROJECT NUMBER: **STPG SIGN(55)**

FILE NAME: **ESSEX VT15 WB TSS.xls**
PROJECT MANAGER: **M. FOISY**
DESIGNED BY: **G. BARRETT**
ESSEX WB SHEET 15

PLOT DATE: **6/14/2016**
DRAWN BY: **G. BARRETT**
CHECKED **M. FOISY**
SHEET **119** OF **192**