DIRECTION	MILEPOINT	LOCATION CODE (SHEET 2)	SIGN CODE	WIDTH (IN)	HEIGHT (IN)	SHEETING REMARKS	SIGN LEGEND	NEW SIGNS "A"	NEW SIGNS "B"	EXISTING SIGNS RETAIN	EXISTING SIGNS SALVAGE FROM	EXISTING SIGNS SALVAGE TO	EXISTING SIGNS REMOVE	EXIST POST RETAIN	EXIST POST REMOVE	NUMBER OF NEW POSTS	SQUARE STEEL (IN) 1.75 (LB / FT) 1.88	SQUARE STEEL (IN) 2.00 (LB / FT) 2.42	SQUARE STEEL (IN) 2.50 (LB / FT) 3.35	TUBULAR STEEL Ø (IN) FOUNDATION	TUBULAR STEEL Ø (IN) 3.00 (LB / FT) 7.60	TUBULAR STEEL Ø (IN) 3.50 (LB / FT) 9.00	TUBULAR STEEL Ø (IN) 4.00 (LB / FT) 10.80	TUBULAR STEEL Ø (IN) 5.00 (LB / FT) 14.60	SIGN FRAME REQUIRED	REMARKS	SIGN DETAIL LOCATION SHSM	SIGN DETAIL LOCATION PROJECT SHEET #	SIGN DETAIL LOCATION STANDARD SHEET #
CAMBRIDGE VT-15 EB							FY-FLUORESCENT YELLOW FYG-FLUORESCENT YELLOW GREEN																		"SHSM"-STANDARD HIGHWAY SIGNS AND MARKINGS			
		A	M6-2	21	15		ARROW 45 DEGREES UP RIGHT						1															
		A	VD-700	6	10		MILE MARKER 0180				1		1															
		A	M3-1	24	12	GRN WHT	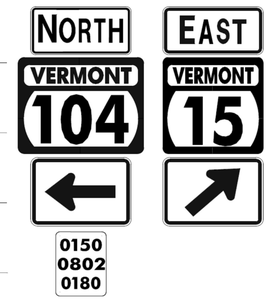	2.00								2			X						#2		X		
		A	M1-5	30	24	GRN WHT		5.00																				E-136B
		A	M6-1	21	15	GRN WHT		2.19																		X		
		A	M3-2	24	12	GRN WHT		2.00																		X		
		A	M1-5	24	24	GRN WHT		4.00																				E-136B
		A	M6-2	21	15	GRN WHT		2.19																		X		
		A	VD-700	6	10							1																
EB	1.815	C	W1-7	48	24		DOUBLE ARROW						1		X													
		C	W1-7	48	24			8.00								2		X								X		
EB	1.820	C	D3-1	24	6		VT RTE 15						1		X													
		A	D3-1	30	6		OLD RTE 15						1															
EB	1.830	C	VR-017	24	30		LLL 24,000						1		X										OLD RTE 15 (TH-65)			
		C	VR-017	24	30			5.00								1		X							OLD RTE 15 (TH-65)			T-70
							SHEET TOTALS	30.38	0.00	0	1	1	6	0	0	5		75.0		0	0.0	0.0	0.0	0.0				
								SF	SF	EA	EA	EA	EA	EA	EA	EA		FT		EA	LB	LB	LB	LB				
							TOWN DIRECTIONAL TOTALS	153.07	0.0	4	4	4	36	0	0	15		225.0		0		0.0						

SIGN SUMMARY SHEET

VERMONT AGENCY OF TRANSPORTATION

PROJECT NAME: **WINOOSKI-CAMBRIDGE**
PROJECT NUMBER: **STPG SIGN(55)**

FILE NAME: **CAMBRIDGE VT15 EB TSS.xls** PLOT DATE: **6/14/2016**
PROJECT MANAGER: **M. FOISY** DRAWN BY: **G. BARRETT**
DESIGNED BY: **G. BARRETT** CHECKED **M. FOISY**
CAMBRIDGE EB SHEET 4 SHEET **181** OF **192**