DIRECTION	MILEPOINT	LOCATION CODE (SHEET 2)	SIGN CODE	WIDTH (IN)	HEIGHT (IN)	SHEETING REMARKS	SIGN LEGEND	NEW SIGNS "A"	NEW SIGNS "B"	EXISTING SIGNS RETAIN	EXISTING SIGNS SALVAGE FROM	EXISTING SIGNS SALVAGE TO	EXISTING SIGNS REMOVE	EXIST POST RETAIN	EXIST POST REMOVE	NUMBER OF NEW POSTS	SQUARE STEEL (IN) 1.75 (LB / FT) 1.88	SQUARE STEEL (IN) 2.00 (LB / FT) 2.42	SQUARE STEEL (IN) 2.50 (LB / FT) 3.35	FOUNDATION	TUBULAR STEEL Ø (IN) 3.00 (LB / FT) 7.60	TUBULAR STEEL Ø (IN) 3.50 (LB / FT) 9.00	TUBULAR STEEL Ø (IN) 4.00 (LB / FT) 10.80	TUBULAR STEEL Ø (IN) 5.00 (LB / FT) 14.60	SIGN FRAME REQUIRED	REMARKS	SIGN DETAIL LOCATION SHSM	SIGN DETAIL LOCATION PROJECT SHEET #	SIGN DETAIL LOCATION STANDARD SHEET #
CAMBRIDGE VT-15 WB							FY-FLUORESCENT YELLOW FYG-FLUORESCENT YELLOW GREEN																			"SHSM"-STANDARD HIGHWAY SIGNS AND MARKINGS			
		F	VD1-1a	72	12		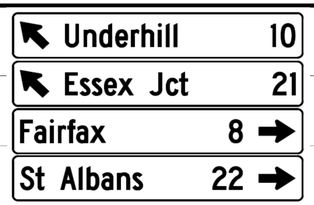	6.00																					T-93
		F	VD1-1a	72	12			6.00																				T-93
		F	VD1-1a	72	12			6.00																				T-93
WB	1.930	F	M3-4	24	12		WEST						1		X													
		F	M1-5	24	24		VERMONT 15						1															
		F	M6-2	21	15		ARROW 45 DEGREES UP LEFT						1															
		F	M3-1	24	12		NORTH						1															
		F	M1-5	30	24		VERMONT 104						1															
		F	M6-1	21	15		ARROW RIGHT						1															
		F	M3-4	24	12	GRN WHT		2.00								2			X							X		
		F	M1-5	24	24	GRN WHT		4.00																				E-136B
		F	M6-2	21	15	GRN WHT		2.19																		X		
		F	M3-1	24	12	GRN WHT		2.00																		X		
		F	M1-5	30	24	GRN WHT		5.00																				E-136B
		F	M6-1	21	15	GRN WHT		2.19																		X		
							SHEET TOTALS	35.38	0.00	0	0	0	6	0	0	2		30.0		0	0.0	0.0	0.0	0.0					
								SF	SF	EA	EA	EA	EA	EA	EA	EA		FT		EA	LB	LB	LB	LB					
							TOWN DIRECTIONAL TOTALS	226.41	0.0	3	3	3	54	0	0	19		285.0		0		0.0							

SIGN SUMMARY SHEET

VERMONT AGENCY OF TRANSPORTATION

PROJECT NAME: WINOOSKI-CAMBRIDGE
PROJECT NUMBER: STPG SIGN(55)

FILE NAME: CAMBRIDGE VT15 WB TSS.xls
PLOT DATE: 6/14/2016
PROJECT MANAGER: M. FOISY
DRAWN BY: G. BARRETT
DESIGNED BY: G. BARRETT
CHECKED M. FOISY
CAMBRIDGE WB SHEET 2
SHEET 185 OF 192