

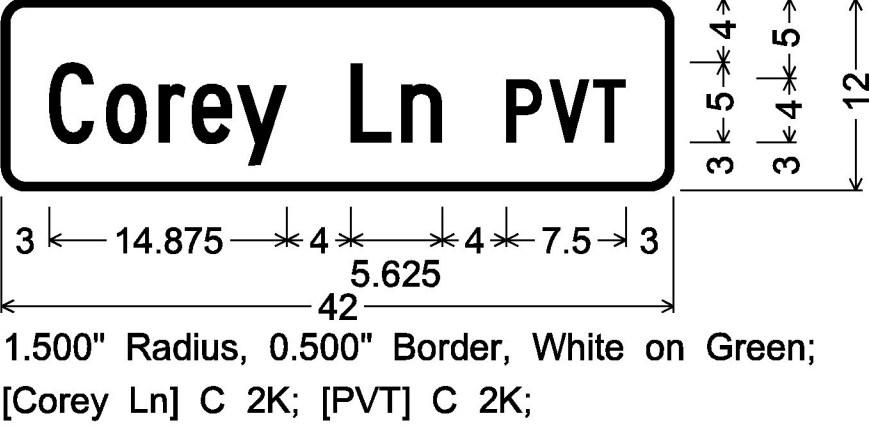
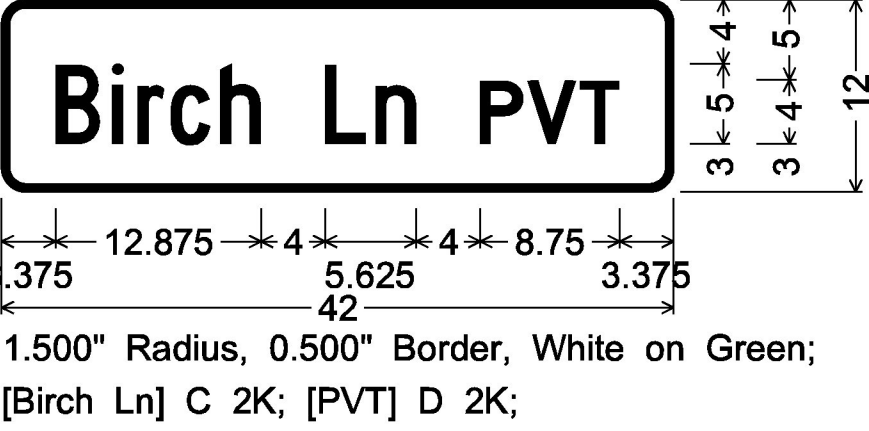
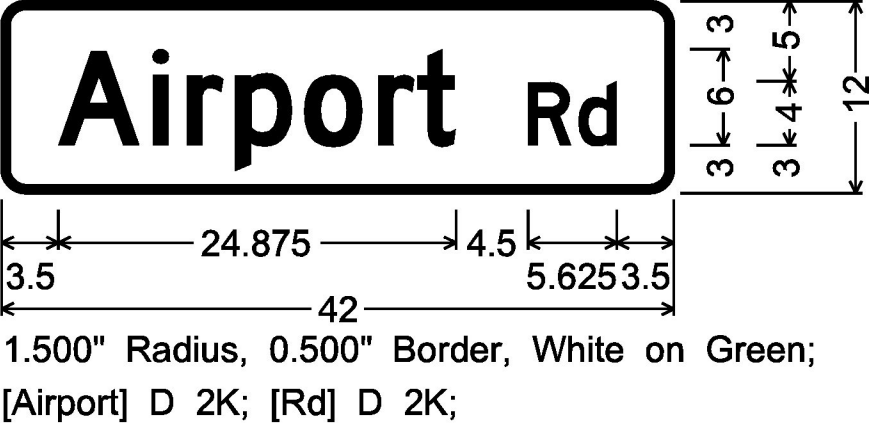
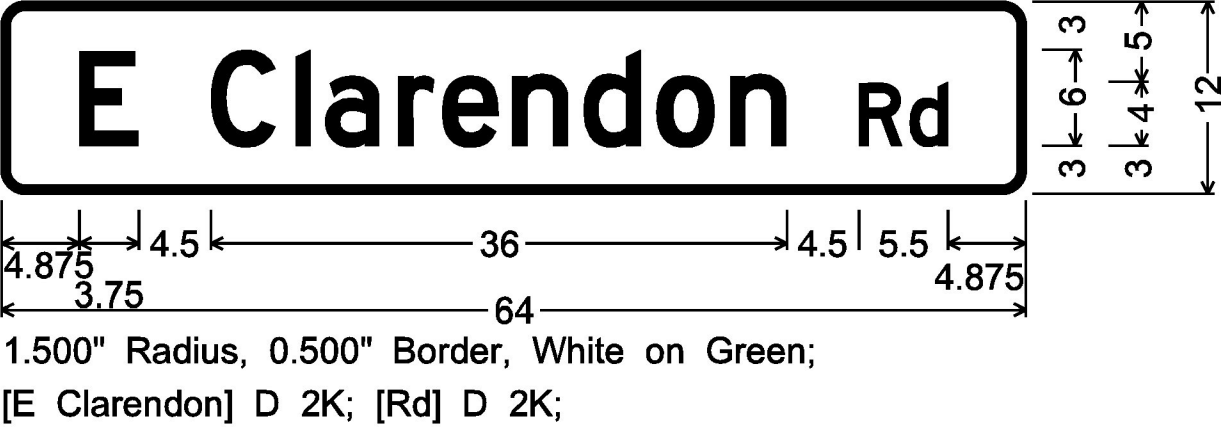
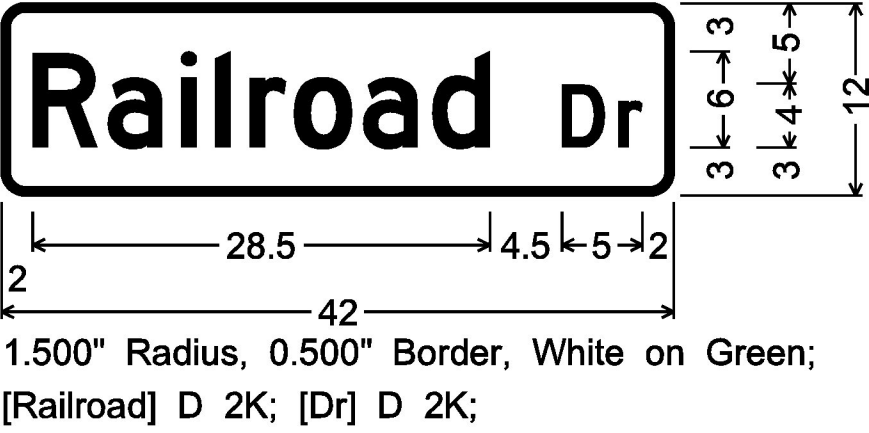
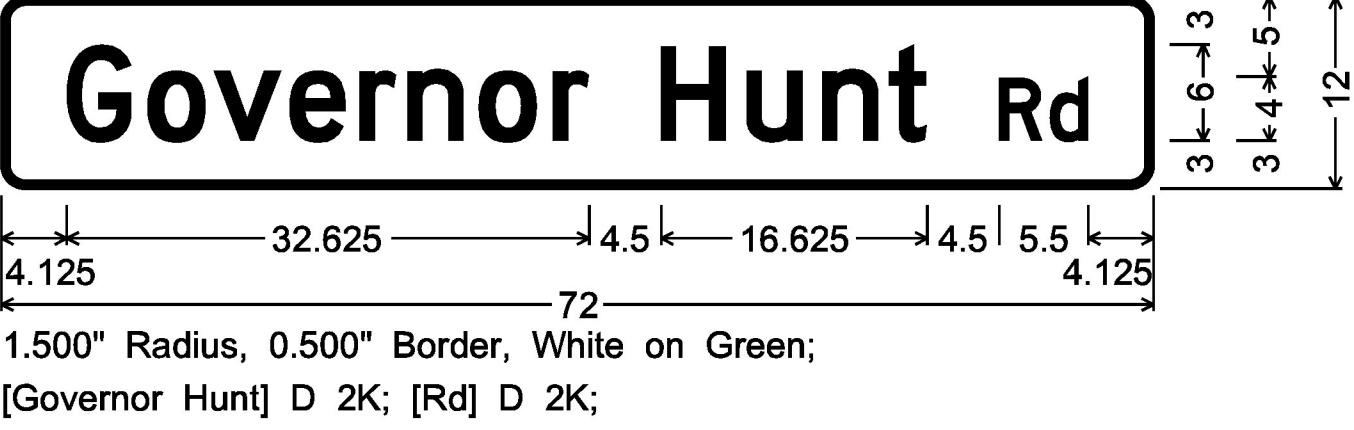
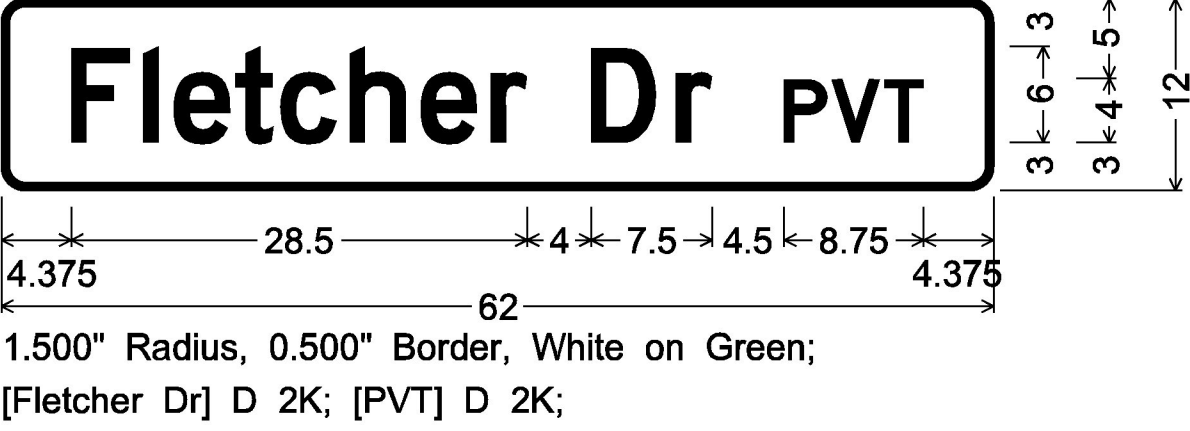
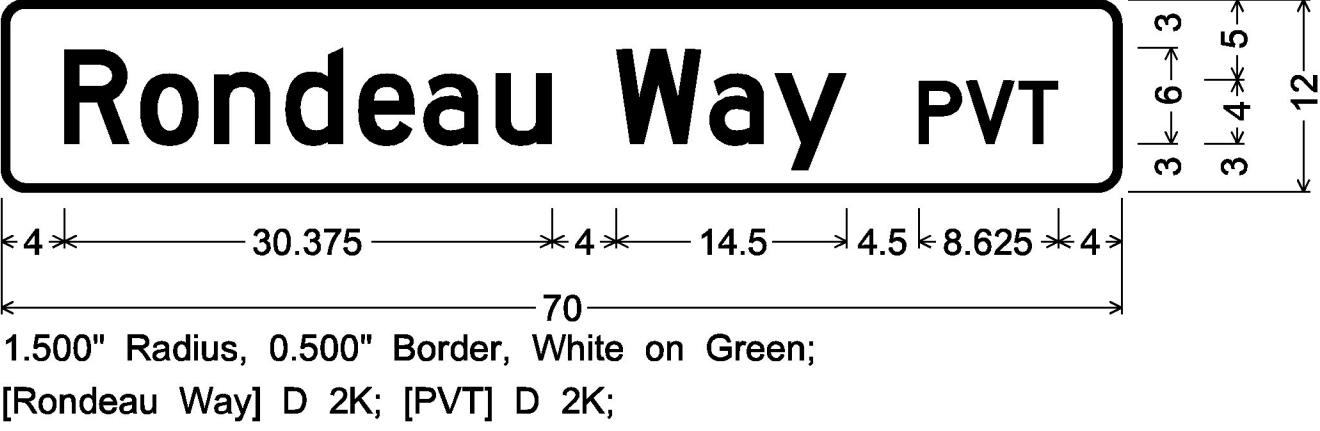
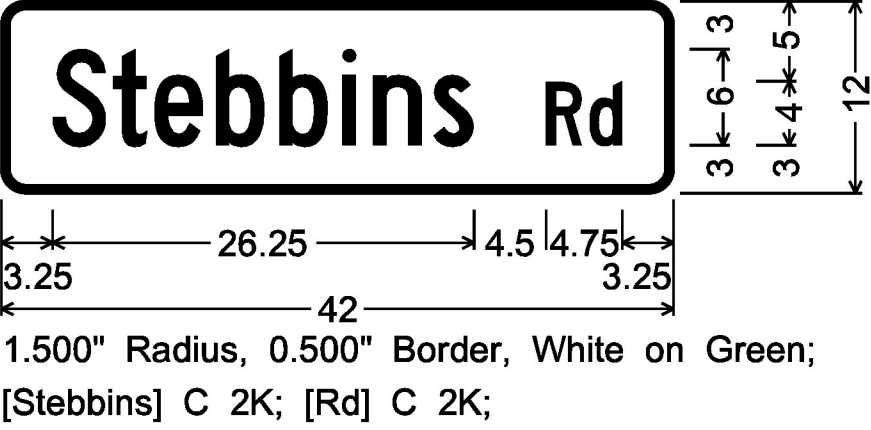
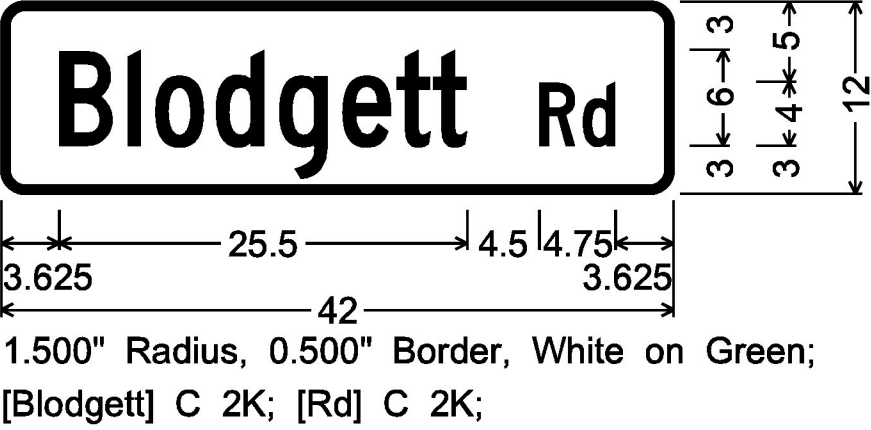
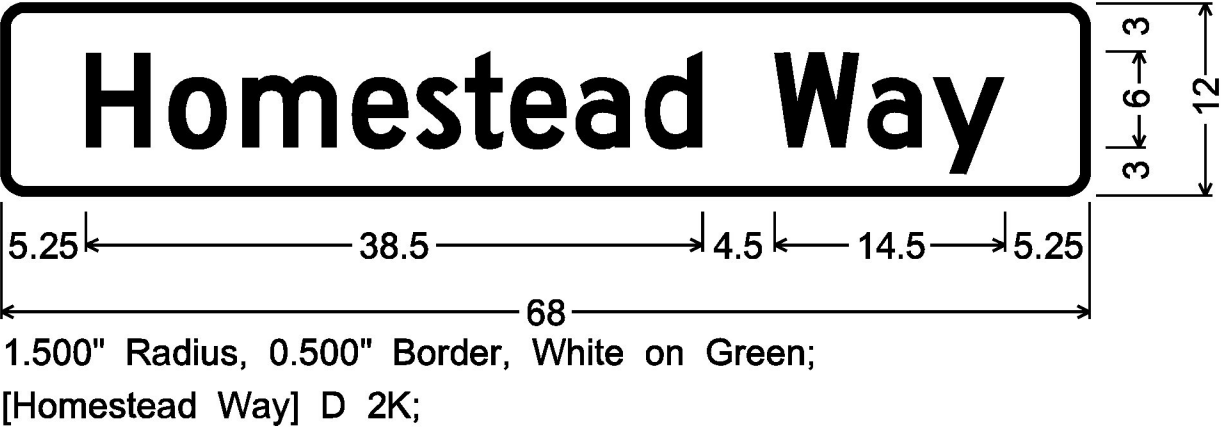
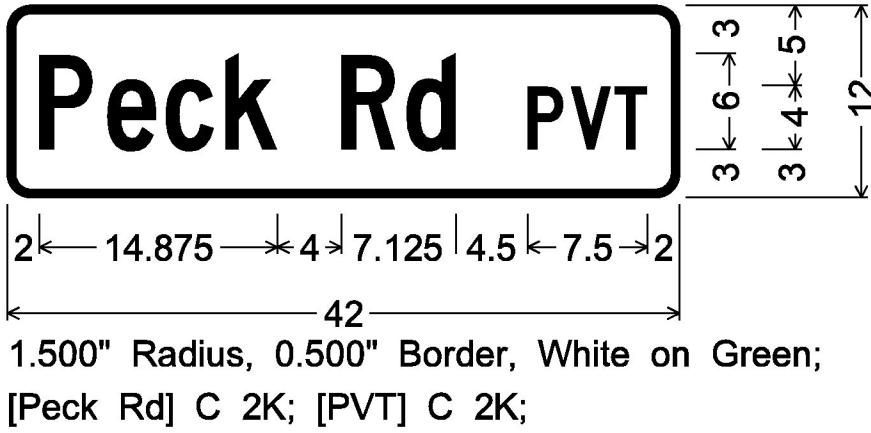







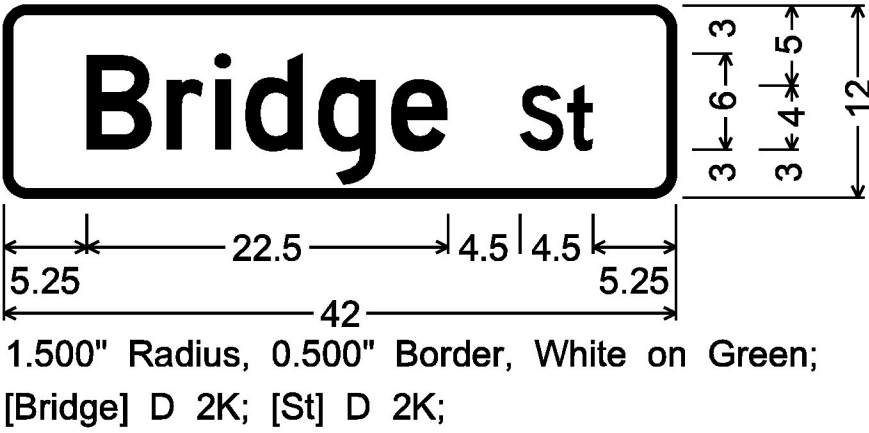


ALL SIGNS IN THIS SECTION ARE FOR
VERMONT ROUTE 103

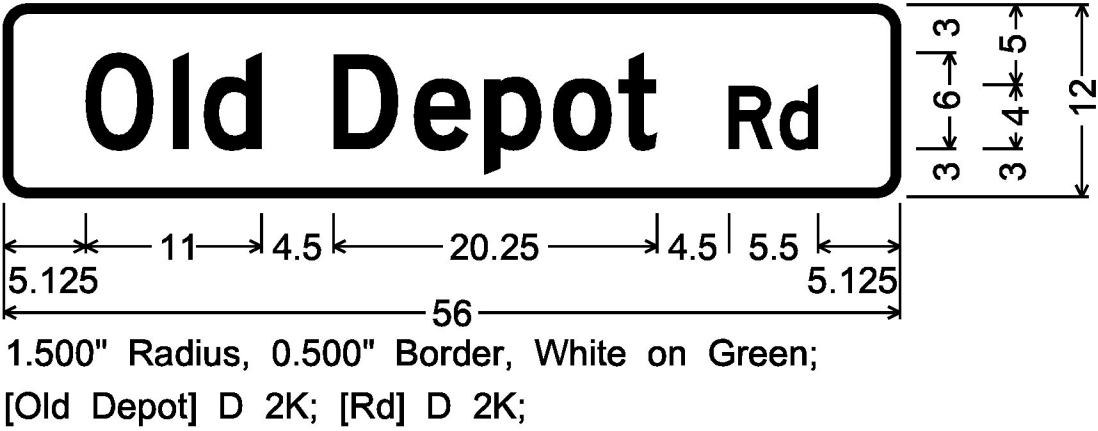

ALL SIGNS IN THIS SECTION ARE FOR
VERMONT ROUTE 142

TOWN HIGHWAY SIGNS D3-1
(ALL SIGNS ARE DOUBLE SIDED)

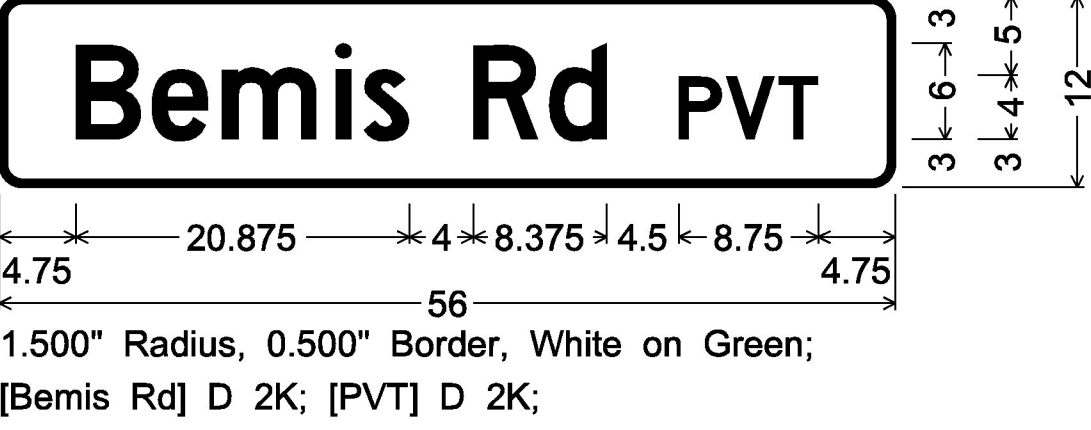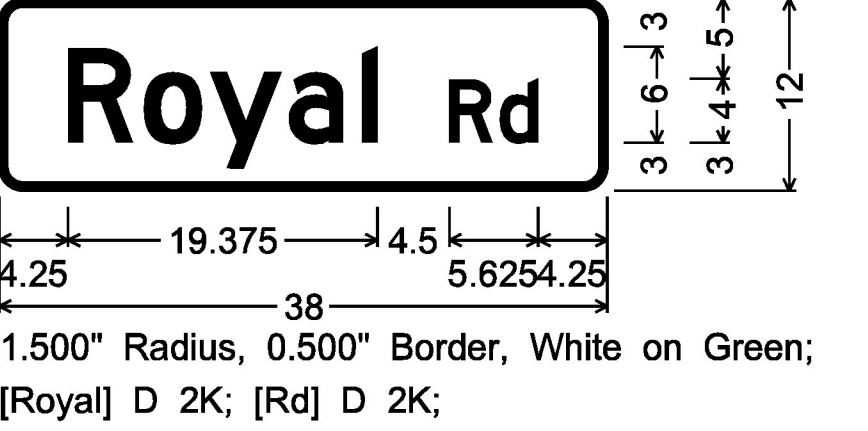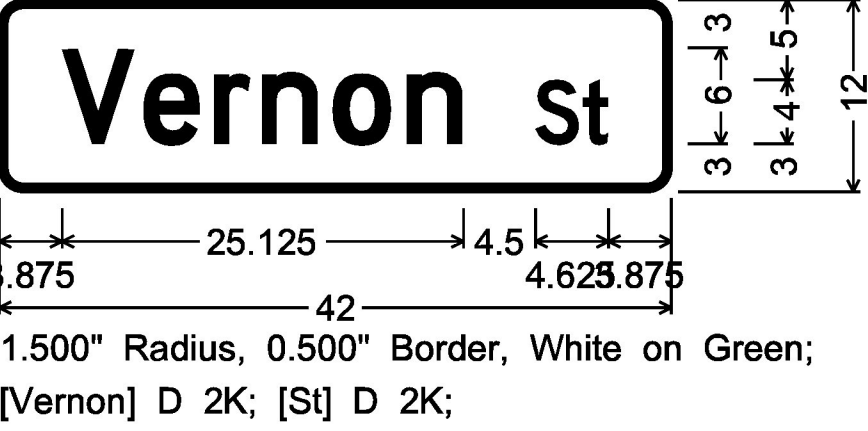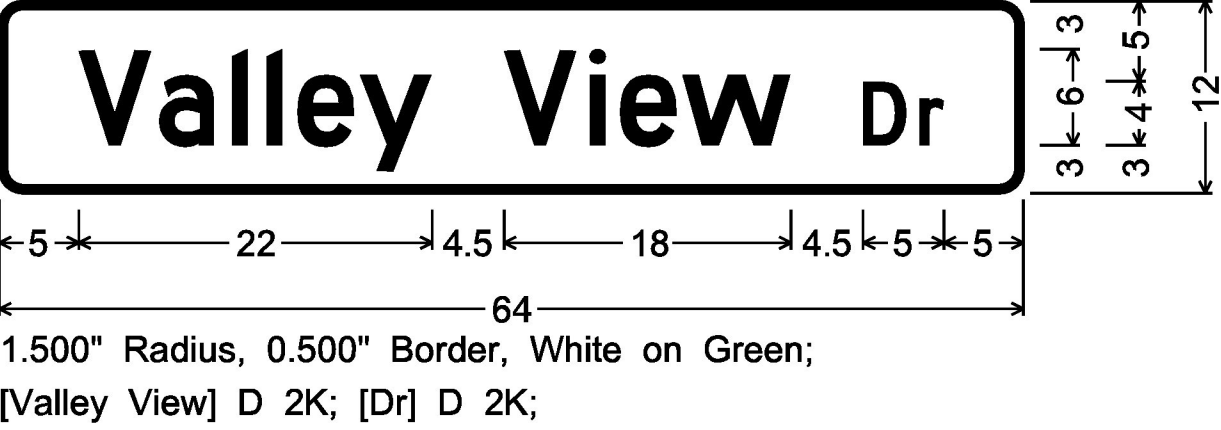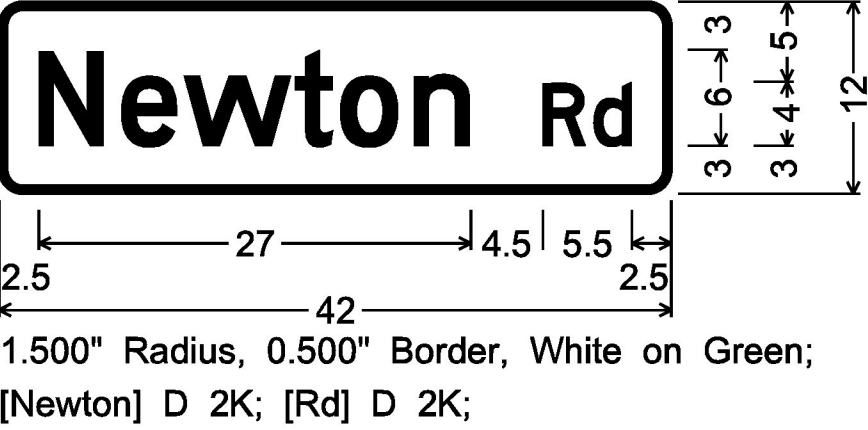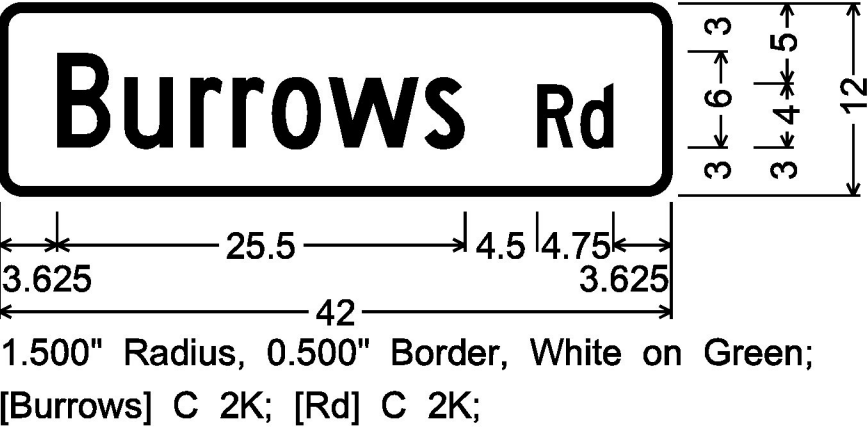

NOT TO SCALE

ALL DIMENSIONS SHOWN IN INCHES,
UNLESS OTHERWISE NOTED.

PROJECT NAME: STATEWIDE-SOUTH REGION	
PROJECT NUMBER: STPG SIGN(57)	
FILE NAME: z\i6+04\fr.m.dgn	PLOT DATE: 2/27/2017
PROJECT LEADER: D. MUNRO	DRAWN BY: P. MCKECHNIE
DESIGNED BY: S. GOODWIN	CHECKED BY: J. BRZEZOWSKI
SIGN DETAILS SHEET 8	SHEET 13 OF 264