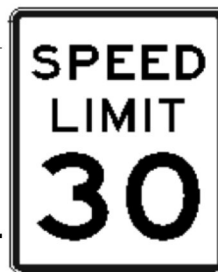
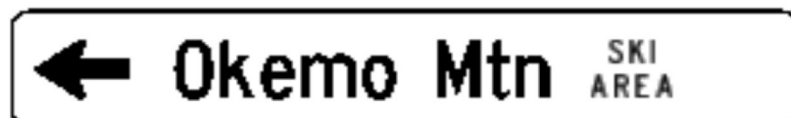


DIRECTION	MILEPOINT	LOCATION CODE (SHEET 4)	SIGN CODE	WIDTH (IN)	HEIGHT (IN)	SHEETING REMARKS	SIGN LEGEND	NEW SIGNS		EXISTING SIGNS				EXIST POST		NUMBER OF NEW POSTS	SQUARE STEEL (IN)			TUBULAR STEEL Ø (IN)				SIGN FRAME REQUIRED	REMARKS	SIGN DETAIL LOCATION			
								"A"	"B"	RETAIN	SALVAGE FROM	SALVAGE TO	REMOVE	RETAIN	REMOVE		1.75	2.00	2.50	FOUNDATION	3.00	3.50	4.00			5.00	SHSM	SIGN DETAILS SHEET #	STANDARD SHEET #
																	(LB / FT)				(LB / FT)								
																	1.88	2.42	3.35		7.60	9.00	10.80			14.60			
NB LUDLOW VT ROUTE 103							FY-FLUORESCENT YELLOW FYG-FLUORESCENT YELLOW GREEN															"SHSM"-STANDARD HIGHWAY SIGNS AND MARKINGS BOOK							
NB	2.380	C	R7-201				TOW AWAY ZONE PLAQUE						1		X								RETURN SIGN TO TOWN						
		C	R7-1				NO PARKING ANYTIME ←---->						1										RETURN SIGN TO TOWN						
NB	2.415	A	R2-1				SPEED LIMIT 30						1		X														
NB	2.417	C	R7-201				NO PARKING ANYTIME ←---->						1		X								RETURN SIGN TO TOWN						
		C	R7-1				TOW AWAY ZONE PLAQUE						1										RETURN SIGN TO TOWN						
NB	2.470	C	R7-1				NO PARKING ANYTIME ←---->						1		X								RETURN SIGN TO TOWN						
		C	R7-201				TOW AWAY ZONE PLAQUE						1										RETURN SIGN TO TOWN						
NB	2.509	C	R7-1				NO PARKING ANYTIME ←---->						1		X								RETURN SIGN TO TOWN						
		C	R7-201				TOW AWAY ZONE PLAQUE						1										RETURN SIGN TO TOWN						
		A	R2-1	24	30			5.00								1	14'-0" X							X					
NB	2.544	C	R7-1				NO PARKING ANYTIME ←---->						1		X								RETURN SIGN TO TOWN						
		C	R7-201				TOW AWAY ZONE PLAQUE						1										RETURN SIGN TO TOWN						
NB	2.569	A	VD1-1Sa				←- OKEMO MTN. SKI AREA						1		X														
		A	VD1-1Sa	72	12			6.00								2	13'-9" 12'-9" X								3				
NB	2.584	C	R7-1				NO PARKING ANYTIME ←---->						1		X								RETURN SIGN TO TOWN						
SIGN SUMMARY SHEET						SHEET TOTALS		11.00	0.00	0	0	0	13	0	0	3	45.0			0	0.0	0.0	0.0	0.0	PROJECT NAME: STATEWIDE-SOUTH REGION				
								SF	SF	EA	EA	EA	EA	EA	EA	EA		FT		EA	LB	LB	LB	LB	PROJECT NUMBER: STPG SIGN(57)				
																								FILE NAME: z16t041Ludlow 103 NB.xls					
VERMONT AGENCY OF TRANSPORTATION						TOWN DIRECTIONAL TOTALS		754.3	0.0	42	13	13	190	0	0	65	945.0			0	0.0				PLOT DATE: 2/27/2017				
																								DRAWN BY: W. GORDON					
																								CHECKED BRZEZOWSKI					
																								SHEET 50 OF 264					