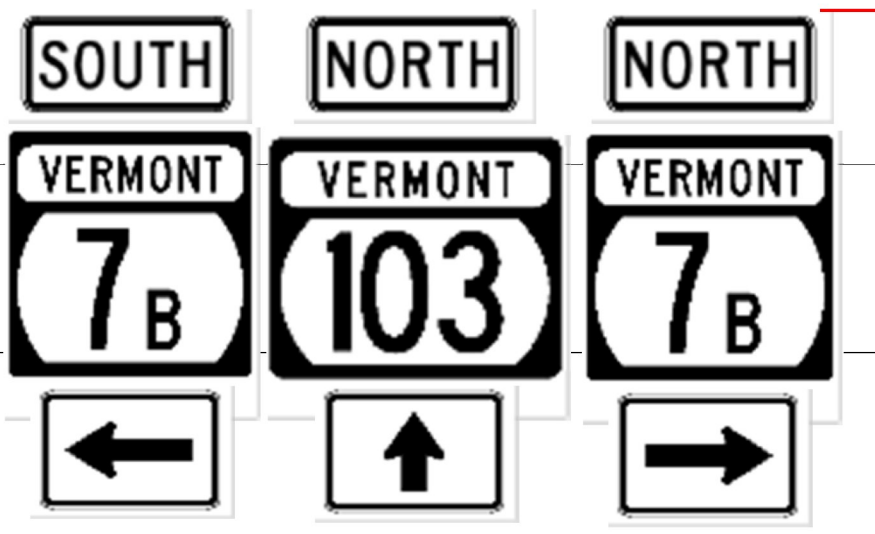


DIRECTION	MILEPOINT	LOCATION CODE (SHEET 4)	SIGN CODE	WIDTH (IN)	HEIGHT (IN)	SHEETING REMARKS	SIGN LEGEND	NEW SIGNS		EXISTING SIGNS				EXIST POST		NUMBER OF NEW POSTS	SQUARE STEEL (IN)			TUBULAR STEEL Ø (IN)				SIGN FRAME REQUIRED	REMARKS	SIGN DETAIL LOCATION									
								"A"	"B"	RETAIN	SALVAGE FROM	SALVAGE TO	REMOVE	RETAIN	REMOVE		1.75	2.00	2.50	FOUNDATION	3.00	3.50	4.00			5.00	SHSM	SIGN DETAILS SHEET #	STANDARD SHEET #						
																	(LB / FT)				(LB / FT)														
																	1.88	2.42	3.35		7.60	9.00	10.80			14.60									
NB CLARENDON VT ROUTE 103							FY-FLUORESCENT YELLOW FYG-FLUORESCENT YELLOW GREEN															"SHSM"-STANDARD HIGHWAY SIGNS AND MARKINGS BOOK													
		A	M6-1R				RIGHT ARROW						1																						
		A	M3-3	24	12			2.00							2			17'-6" 16'-6" X					3C	SLIP BASES REQUIRED SEE SHEET 4 SOUTH, GREEN ON WHITE	X										
		A	VM1-5	24	24			4.00																				E-136							
		A	M6-1	21	15			2.19																ARROW, GREEN ON WHITE	X										
		A	M3-1	24	12			2.00																NORTH, GREEN ON WHITE	X										
		A	VM1-5	30	24			5.00																					E-136						
		A	M6-3	21	15			2.19																	ARROW, GREEN ON WHITE	X									
		A	M3-1	24	12			2.00																	NORTH, GREEN ON WHITE	X									
		A	VM1-5	24	24			4.00																				E-136							
		A	M6-1R	21	15			2.19																	ARROW, GREEN ON WHITE	X									
NB	1.784	A	M2-1									1	X																						
		A	M1-4									1													INSTALL ON RETAINED POST JCT, BLACK ON WHITE	X									
		A	M2-1	21	15			2.19																											
		A	M1-4	24	24			4.00																			X								
SIGN SUMMARY SHEET							SHEET TOTALS	31.75	0.00	0	0	0	3	0	0	2		30.0		0	0.0	0.0	0.0	0.0	PROJECT NAME: STATEWIDE-SOUTH REGION	PROJECT NUMBER: STPG SIGN(57)									
								SF	SF	EA	EA	EA	EA	EA	EA	EA		FT		EA	LB	LB	LB	LB											
							VERMONT AGENCY OF TRANSPORTATION							TOWN DIRECTIONAL TOTALS	182.0	0.0	16	2	2	53	0	0	14		200.0		0	0.0				FILE NAME: z16t041Clarendon103 NB.xls	PLOT DATE: 2/27/2017		
																																	PROJECT MANAGER: D. MUNRO		
																						DESIGNED BY: P. MCKECHNIE			CHECKED: BRZEZOWSKI										
																						CLARENDON VT-103 NB 5			SHEET 138 OF 264										