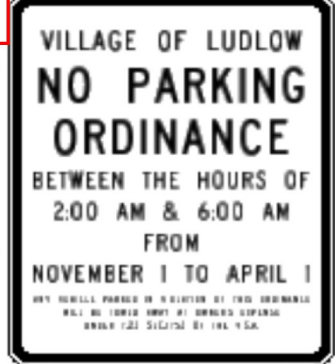


DIRECTION	MILEPOINT	LOCATION CODE (SHEET 4)	SIGN CODE	WIDTH (IN)	HEIGHT (IN)	SHEETING REMARKS	SIGN LEGEND	NEW SIGNS		EXISTING SIGNS				EXIST POST		NUMBER OF NEW POSTS	SQUARE STEEL (IN)			TUBULAR STEEL Ø (IN)				SIGN FRAME REQUIRED	REMARKS	SIGN DETAIL LOCATION				
								"A"	"B"	RETAIN	SALVAGE FROM	SALVAGE TO	REMOVE	RETAIN	REMOVE		1.75	2.00	2.50	FOUNDATION	3.00	3.50	4.00			5.00	SHSM	SIGN DETAILS SHEET #	STANDARD SHEET #	
																	(LB / FT)				(LB / FT)									
																	1.88	2.42	3.35		7.60	9.00	10.80			14.60				
SB LUDLOW VT ROUTE 103							FY-FLUORESCENT YELLOW FYG-FLUORESCENT YELLOW GREEN															"SHSM"-STANDARD HIGHWAY SIGNS AND MARKINGS BOOK								
SB	2.050	F	W11-2				PEDESTRIAN TRAFFIC							X																
		F	W16-7pL				LEFT DIAGONAL ARROW PLAQUE																							
		F	R7-8				RESERVED PARKING (HANDICAP SYMBOL) <--->																RETURN SIGN TO TOWN							
		F	W11-2	30	30	FYG		6.25															INSTALL ON RETAINED POST. PROVIDE 7' MINIMUM CLEAR HEIGHT	X						
		F	W16-7pL	24	12	FYG		2.00																X						
SB	2.022	G		30	36			7.50								1			14'-9" X					INSTALL POST IN GRASS BEHIND SIDEWALK ±15' SOUTH OF UTILITY POLE. PROVIDE 8' MINIMUM CLEAR HEIGHT		3				
		G		12	18			1.50																	3					
SB	1.964	F	W11-2				PEDESTRIAN TRAFFIC							X																
		F	W16-7pL				LEFT DIAGONAL ARROW PLAQUE																							
		F	W11-2	30	30	FYG		6.25															INSTALL ON RETAINED POST. PROVIDE 7' MINIMUM CLEAR HEIGHT	X						
		F	W16-7pL	24	12	FYG		2.00																X						
SB	1.954	FE	D3-1				Elm St				1			X																
		H	R1-1				STOP				1																			
SIGN SUMMARY SHEET							SHEET TOTALS	25.50	0.00	2	0	0	5	0	0	1	15.0			0	0.0	0.0	0.0	0.0	PROJECT NAME: STATEWIDE-SOUTH REGION					
								SF	SF	EA	EA	EA	EA	EA	EA	EA	FT			EA	LB	LB	LB	LB	PROJECT NUMBER: STPG SIGN(57)					
																					FILE NAME: z16t041Ludlow103 SB.xls							PLOT DATE: 2/27/2017		
							VERMONT AGENCY OF TRANSPORTATION																					DESIGNED BY: P. MCKECHNIE		
TOWN DIRECTIONAL TOTALS							502.1	0.0	48	5	5	120	0	0	62	870.0			2	217.0			CHECKED BRZEZOWSKI			SHEET 76 OF 264				