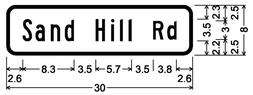

1.5" Radius, 0.5" Border, Black on Yellow;
[Sand Hill] B [Rd] C;

VT 104 - FAIRFAX NB

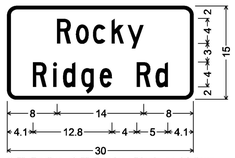

1.5" Radius, 0.5" Border, Black on Yellow;
[Rocky] C; [Ridge Rd] C;

VT 104 - FAIRFAX NB, SB

1.5" Radius, 0.5" Border, Black on Yellow;
[Oakland] C; [Station Rd] C;

VT 104 - FAIRFAX NB, SB

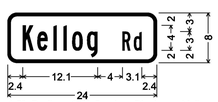

1.5" Radius, 0.5" Border, Black on Yellow;
[Kellog Rd] B;

VT 36 ST ALBANS TOWN WB

ALL SIGNS IN THIS SECTION ARE SIGN CODE W16-8P

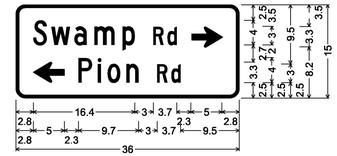

1.5" Radius, 0.5" Border, Black on Yellow;
[Swamp Rd] C;
Standard Arrow Custom 5.0" X 3.3" 180";
[Pion Rd] C;
Standard Arrow Custom 5.0" X 3.3" 0";

SIGN CODE W16-8aP

ALL DIMENSIONS SHOWN IN INCHES, EXCEPT WHERE NOTED.
NOT TO SCALE

PROJECT NAME:	STATEWIDE-NORTHWEST
PROJECT NUMBER:	STPG SIGN(58)

FILE NAME: z16T042tsss-det.dgn	PLOT DATE: 3/10/2017
PROJECT LEADER: B. BRESLEND	DRAWN BY: O. DALMER
DESIGNED BY: O. DALMER	CHECKED BY: C. LATHROP
SIGN DETAIL SHEET 8	SHEET 12 OF 146