DIR	MILEPOINT	LOCATION CODE	MUTCD CODE	WIDTH	HEIGHT	SHEETING REMARKS	SIGN LEGEND	NEW SIGNS "A"	NEW SIGNS "B"	EXISTING SIGNS RETAIN	EXISTING SIGNS SALVAGE FROM	EXISTING SIGNS SALVAGE TO	EXISTING SIGNS REMOVE	EXIST POST RETAIN	EXIST POST REMOVE	NUMBER OF NEW POSTS	SQUARE STEEL (in) 1.75 (LB / FT) 1.88	SQUARE STEEL (in) 2.00 (LB / FT) 2.42	SQUARE STEEL (in) 2.50 (LB / FT) 3.35	FOUNDATION	TUBULAR STEEL Ø (IN) 3.00 (LB / FT) 7.60	TUBULAR STEEL Ø (IN) 3.50 (LB / FT) 9.00	TUBULAR STEEL Ø (IN) 4.00 (LB / FT) 10.80	TUBULAR STEEL Ø (IN) 5.00 (LB / FT) 14.60	SIGN FRAME REQUIRED	REMARKS	SIGN DETAIL: DETAIL IN SHSM	SIGN DETAIL: DETAIL ON SHEET NUMBER	SIGN DETAIL: DETAIL ON STD SHEET NUMBER
ST ALBANS TOWN			**VT104**	**NB**			FYG-FLUORESCENT YELLOW-GREEN																			"SHSM" - STANDARD HIGHWAY SIGNS AND MARKINGS			
		A	M4-5	24	12			2.00												2	247				3B	BLACK ON WHITE	X		
		A	M1-4	24	24			4.00													10.50 10.75						X		
		A	M5-1L	21	15			2.19															161.50 LBS			BLACK ON WHITE	X		
		A	M3-1	24	12			2.00																	3B	GREEN ON WHITE	X		
		A	VM1-5	30	24			5.00																					E-136B
		A	M4-5	24	12		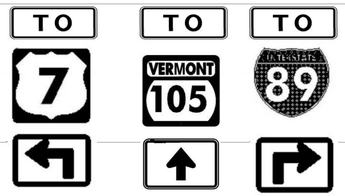	2.00																		GREEN ON WHITE	X		
		A	VM1-5	30	24			5.00																					E-136B
		A	M6-3	21	15			2.19																		GREEN ON WHITE	X		
		A	M4-5	24	12			2.00																		WHITE ON BLUE	X		
		A	M1-1	24	24			4.00																			X		
		A	M5-1R	21	15			2.19																		WHITE ON BLUE	X		
NB	1.402	A	W11-2	30	30		PEDESTRIAN			1				1															
		A	W16-9P	24	12		AHEAD			1																			
NB	1.417	A	W3-3	36	36		SIGNAL AHEAD			1				2												SYMBOL			
NB	1.432	A	W11-2	30	30		PEDESTRIAN			1				1															
							SHEET TOTALS	32.57	0.00	4	0	0	0	4	0	0		0		2	247								
								SF	SF	EA	EA	EA	EA	EA	EA	EA		FT			21.25								
																							161.50 LBS						
							TOWN TOTALS	327.93	0.00	62	3	3	80	40	33	40		600		2	247								

SIGN SUMMARY SHEET

VERMONT AGENCY OF TRANSPORTATION

PROJECT NAME: **STATEWIDE- NORTHWEST**
PROJECT NUMBER: **STPG SIGN (58)**
FILE NAME: **z16T042 VT104-ST ALBANS NI** PLOT DATE: **3/10/2017**
PROJECT MANAGER: **B. BRESLEND** DRAWN BY: **O. DALMER**
DESIGNED BY: **O. DALMER** CHECKED BY: **B. BRESLEND**
ST ALBANS TOWN VT104 NB 3 SHEET **122** OF **146**