DIR	MILEPOINT	LOCATION CODE	MUTCD CODE	WIDTH	HEIGHT	SHEETING REMARKS	SIGN LEGEND	NEW SIGNS "A"	NEW SIGNS "B"	EXISTING SIGNS RETAIN	EXISTING SIGNS SALVAGE FROM	EXISTING SIGNS SALVAGE TO	EXISTING SIGNS REMOVE	EXIST POST RETAIN	EXIST POST REMOVE	NUMBER OF NEW POSTS	SQUARE STEEL (in) 1.75 (LB / FT) 1.88	SQUARE STEEL (in) 2.00 (LB / FT) 2.42	SQUARE STEEL (in) 2.50 (LB / FT) 3.35	FOUNDATION	TUBULAR STEEL Ø (IN) 3.00 (LB / FT) 7.60	TUBULAR STEEL Ø (IN) 3.50 (LB / FT) 9.00	TUBULAR STEEL Ø (IN) 4.00 (LB / FT) 10.80	TUBULAR STEEL Ø (IN) 5.00 (LB / FT) 14.60	SIGN FRAME REQUIRED	REMARKS	SIGN DETAIL: DETAIL IN SHSM	SIGN DETAIL: DETAIL ON SHEET NUMBER	SIGN DETAIL: DETAIL ON STD SHEET NUMBER
ST ALBANS TOWN			**VT104**	**SB**			FYG-FLUORESCENT YELLOW-GREEN																			"SHSM" - STANDARD HIGHWAY SIGNS AND MARKINGS			
		F	M4-5	24	12		TO						1															
		F	M1-1	24	24		I-89						1															
		F	M6-3	21	15		^UP ARROW						1															
		F	M3-4	24	12		WEST						1															
		F	VM1-5	24	24		VT 36						1															
		F	M6-1R	21	15		---> RIGHT ARROW						1															
		F	M3-2	24	12		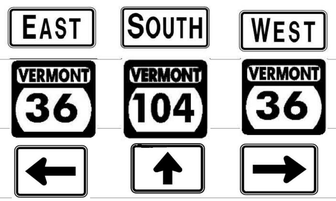	2.00														2	312 16.00 15.25			3B	GREEN ON WHITE			
		F	VM1-5	24	24			4.00															239.40 LBS						E-136B
		F	M6-1L	21	15			2.19																			GREEN ON WHITE	X		
		F	M3-3	24	12			2.00																			GREEN ON WHITE	X		
		F	VM1-5	30	24			5.00																						E-136B
		F	M6-3	21	15			2.19																			GREEN ON WHITE	X		
		F	M4-5	24	12			2.00																		3B	WHITE ON BLUE	X		
		F	M1-1	24	24			4.00																				X		
		F	M6-3	21	15			2.19																			WHITE ON BLUE	X		
							SHEET TOTALS	25.57	0.00	0	0	0	6	0	0	0	0					2	312						
								SF	SF	EA	EA	EA	EA	EA	EA	EA	FT						31.50						
																								239.40 LBS						
							TOWN TOTALS	227.21	0.00	47	4	4	62	36	26	27	405					4	605						

SIGN SUMMARY SHEET

VERMONT AGENCY OF TRANSPORTATION

PROJECT NAME: **STATEWIDE- NORTHWEST**
PROJECT NUMBER: **STPG SIGN (58)**

FILE NAME: **z16T042 VT104-ST ALBANS SI** PLOT DATE: **3/10/2017**
PROJECT MANAGER: **B. BRESLEND** DRAWN BY: **O. DALMER**
DESIGNED BY: **O. DALMER** CHECKED BY: **B. BRESLEND**
ST ALBANS TOWN VT104 SB 5 SHEET **139** OF **146**