STATION	MUTCD CODE	WIDTH	HEIGHT	SHEETING REMARKS	SIGN LEGEND	NEW SIGNS "A"	NEW SIGNS "B"	EXISTING SIGNS RETAIN	EXISTING SIGNS SALVAGE FROM	EXISTING SIGNS SALVAGE TO	EXISTING SIGNS REMOVE	EXIST POST RETAIN	EXIST POST REMOVE	NUMBER OF NEW POSTS	SQUARE STEEL (in) (LB / FT) 1.75 / 1.88	2.00 / 2.42	2.50 / 3.35	FOUNDATION	TUBULAR STEEL Ø (IN) (LB / FT) 3.00 / 7.60	3.50 / 9.00	4.00 / 10.80	5.00 / 14.60	SIGN FRAME REQUIRED	REMARKS	SIGN DETAIL DETAIL IN SHS	DETAIL ON SHEET NUMBER	DETAIL ON STD SHEET NUMBER
ENOSBURGH VT 105					FY- FLOURESCENT YELLOW FYG- FLOURESCENT YELLOW GREEN																						
E 192+96, RT					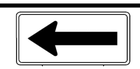				1	1				2		X											
E 193+01, RT					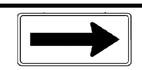				1	1				2		X											
E 194+84, LT	W1-10d	36	36	FY		9.00								2		X									X		
	W16-8P	36	8	FY	Boston Post Rd	2.00																				150	
E 200+07, LT		18	18	BLK WHT	CROSS AT STOP SIGN	2.25								1		X								RAIL TRAIL SIGN		150	
E 200+64, RT									1	1				1		X											
									1	1																	
	VD-700	6	10		1050 0603 0380	0.42																					T-44
E 200+68, LT	R1-1	18	18		STOP	2.25								1		X								RAIL TRAIL STOP SIGN	X		
E 201+77, RT	R1-1	18	18		STOP	2.25								1		X								RAIL TRAIL STOP SIGN	X		
E 203+00, RT		18	18	BLK WHT	CROSS AT STOP SIGN	2.25								1		X								RAIL TRAIL SIGN		150	
E 204+78, LT	W11-15a	30	30	FY		6.25								1		X									X		
	W16-9P	24	12	FY	AHEAD	2.00																			X		
E 210+91, RT	VD-701	6	10		BRIDGE 21 VT-105	0.42								1	X												T-42
					SHEET TOTALS	29.09	0.00	0	4	4	0	0	0	13		188		0	0	0	0	0					
						SF	SF	EA	EA	EA	EA	EA	EA	EA		FT		EA	LB	LB	LB	LB					
					TOWN TOTALS	213.19	0.00	0	23	23	0	0	0	78		1030		0	0	0	0	0					

SIGN SUMMARY SHEET

VERMONT AGENCY OF TRANSPORTATION

PROJECT NAME: ENOSBURG-RICHFORD
PROJECT NUMBER: STP 2969(1)

FILE NAME: z16v104EnosburgTSSS.xls
PROJECT MANAGER: J. LITTLE
DESIGNED BY: D. DRAPER
TRAFFIC SIGN SUMMARY SHEET 5

PLOT DATE: 3/13/2018
DRAWN BY: D. DRAPER
CHECKED BY: J. LITTLE