STATION	MUTCD CODE	WIDTH	HEIGHT	SHEETING REMARKS	SIGN LEGEND	NEW SIGNS "A"	NEW SIGNS "B"	EXISTING SIGNS RETAIN	EXISTING SIGNS SALVAGE FROM	EXISTING SIGNS SALVAGE TO	EXISTING SIGNS REMOVE	EXIST POST RETAIN	EXIST POST REMOVE	NUMBER OF NEW POSTS	SQUARE STEEL (in) 1.75 (LB / FT) 1.88	SQUARE STEEL (in) 2.00 (LB / FT) 2.42	SQUARE STEEL (in) 2.50 (LB / FT) 3.35	FOUNDATION	TUBULAR STEEL Ø (IN) 3.00 (LB / FT) 7.60	TUBULAR STEEL Ø (IN) 3.50 (LB / FT) 9.00	TUBULAR STEEL Ø (IN) 4.00 (LB / FT) 10.80	TUBULAR STEEL Ø (IN) 5.00 (LB / FT) 14.60	SIGN FRAME REQUIRED	REMARKS	SIGN DETAIL: DETAIL IN SHS	SIGN DETAIL: DETAIL ON SHEET NUMBER	SIGN DETAIL: DETAIL ON STD SHEET NUMBER
RICHFORD VT 105A																											
15+00, LT	W1-4	30	30	FY		6.25								1		X										X		
	W13-1P	18	18	FY		2.25																				X		
17+00, LT	W12-2	36	36	FY		9.00								2			X							INSTALL POSTS USING 2 1/2" SOIL BEARING SLIP BASES (SEE SHEET 215)	X		
	W12-2	36	36	FY		9.00																		METRIC WARNING SIGN	X		
	W16-9P	24	12	FY		2.00																			X		
21+12, LT	VD-700	6	10			0.42								1	X												T-44
31+68, RT	VD-700	6	10			0.42								1	X												T-44
42+24, LT	VD-700	6	10			0.42								1	X												T-44
51+43, RT	VR-017	24	30			5.00								1		X											T-70
51+87, RT	D3-1	42	12		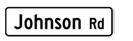	3.50								1		X										218	
	R1-1	30	30			6.25																			X		
	VD-700	6	10			0.42																					T-44
54+41, RT	VR-017	24	30			5.00								1		X											T-70
SIGN SUMMARY SHEET					SHEET TOTALS	49.93	0.00	0	0	0	0	0	0	9	24	60	30	0	0	0	0	0					
						SF	SF	EA	EA	EA	EA	EA	EA	EA		FT		EA	LB	LB	LB	LB					
VERMONT AGENCY OF TRANSPORTATION					TOWN TOTALS	448.84	0.00	0	2	2	0	0	0	75		1083		0	0	0	0	0					

PROJECT NAME: **RICHFORD**
PROJECT NUMBER: **STP 2916(1)**

FILE NAME: **z10c234TSSS.xls** PLOT DATE: **3/13/2018**
PROJECT MANAGER: **G. EDWARDS** DRAWN BY: **G. BURGMEIER**
DESIGNED BY: **G. BURGMEIER** CHECKED BY: **J. LITTLE**
TRAFFIC SIGN SUMMARY SHEET 4 SHEET **213** OF **222**