[redacted]

REVISED

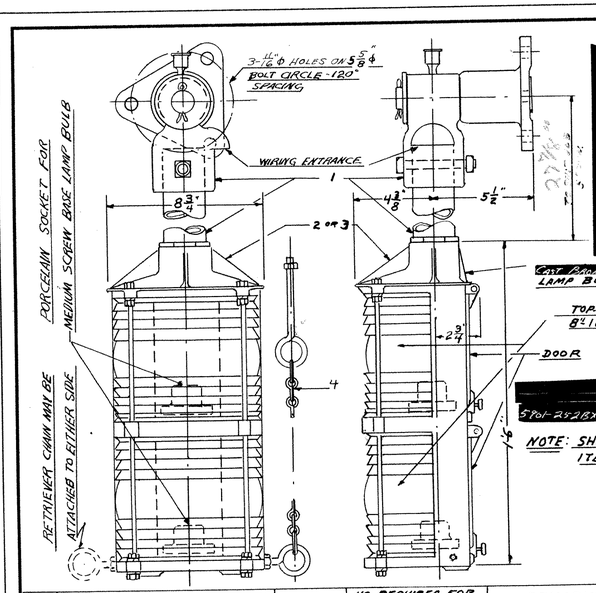


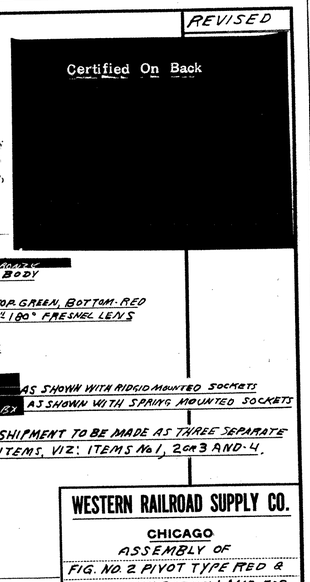


Certified On Back

[redacted] AS SHOWN WITH RIGID MOUNTED SOCKETS
5901-2528X AS SHOWN WITH SPRING MOUNTED SOCKETS

NOTE: SHIPMENT TO BE MADE AS THREE SEPARATE ITEMS, VIZ: ITEMS No 1, 2 OR 3 AND 4.

| ITEM NO | DESCRIPTION | DWG NO. | No. REQUIRED FOR [redacted] | 5901-2528X | REMARKS |
|---|---|---|---|---|---|
| 1 | PIVOT SUPPORT ASSEMBLY | 5901-15 | 1 | 1 | SEE S.O. FOR LENGTH OF PIPE |
| 2 | RED & GREEN BRIDGE LAMP ASSEM. | 5901-[redacted] | 1 | 0 | WITH RIGID MOUNTED SOCKET |
| 3 | " " " " " | 5901-1528X | 0 | 1 | WITH SPRING MOUNTED SOCKET |
| 4 | RETRIEVER CHAIN ASSEMBLY | 5901-16 | 1 | 1 | SEE S.O. FOR LENGTH OF CHAIN |

**WESTERN RAILROAD SUPPLY CO.**

CHICAGO

ASSEMBLY OF

FIG. NO. 2 PIVOT TYPE RED & GREEN NAVIGATION LAMP FOR BASCULE AND LIFT BRIDGES

SCALE: 3" = 1 FT

DRW. HMS - 4-21-50

5901A-2528X