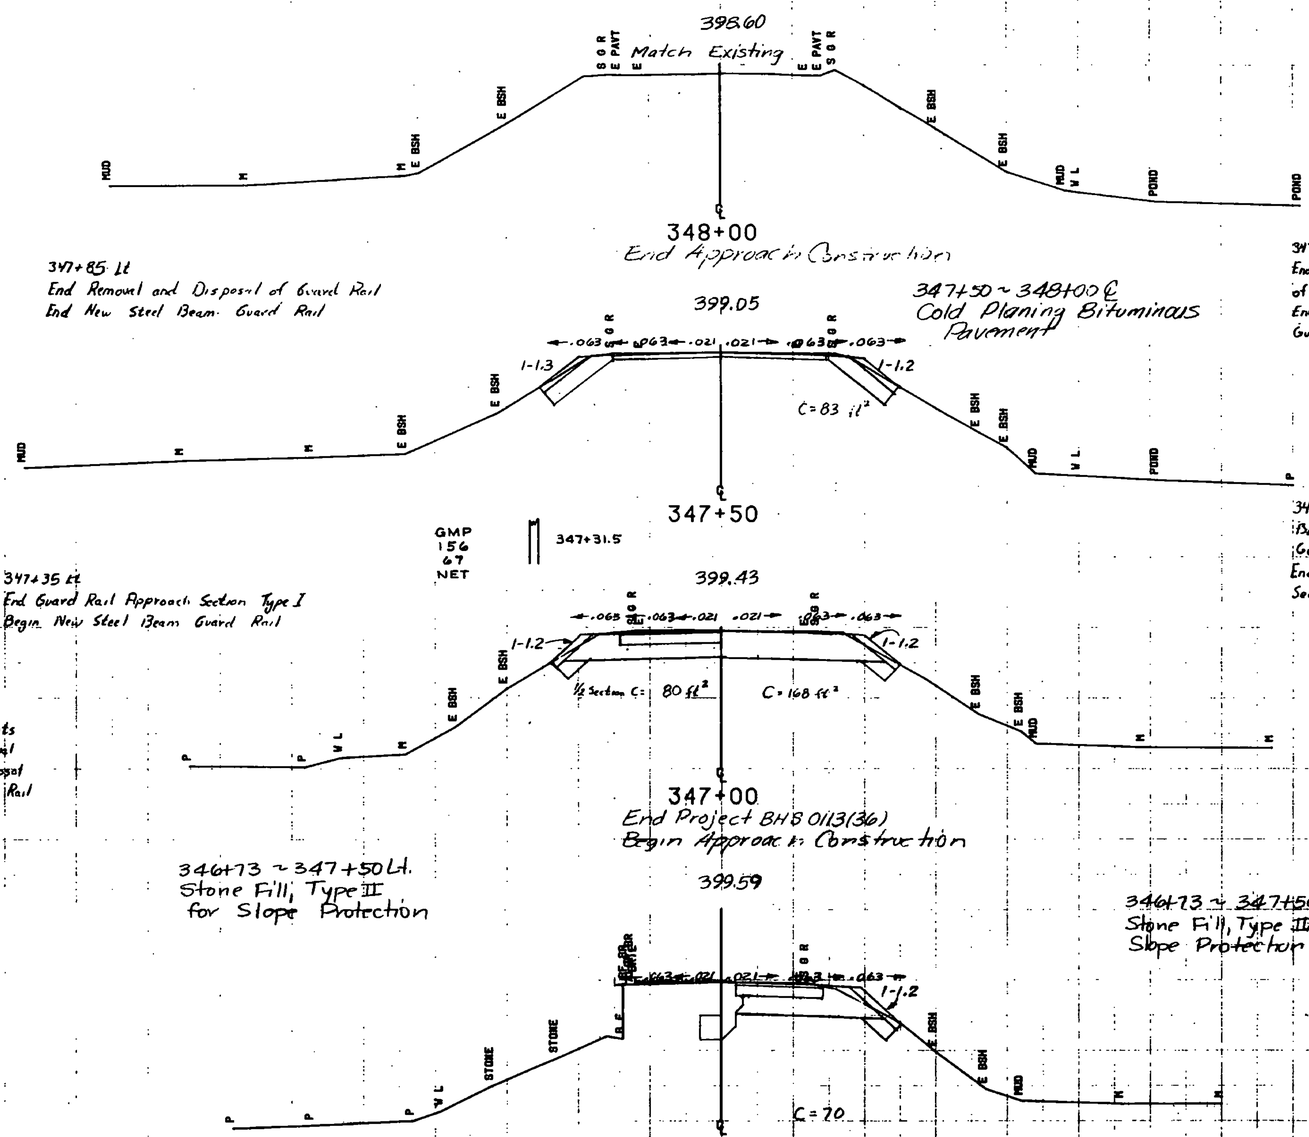

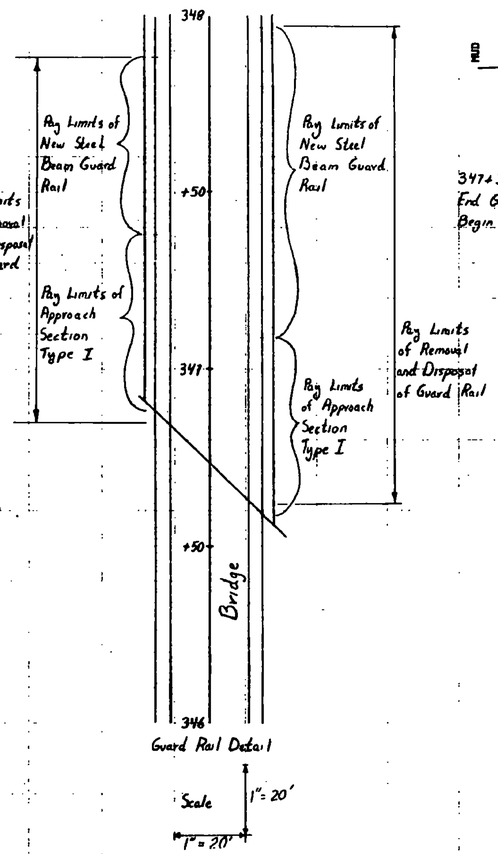

Guard Rail Detail

FROM STA. 346+73		TO STA. 348+00	
PROJECT NAME	NORWICH MAIN		
NO.	BHS0113(36)		PLOTTED 03/25/87
SURVEYED BY	FALL		03/87
SHEET 7a OF 70 SHEETS			