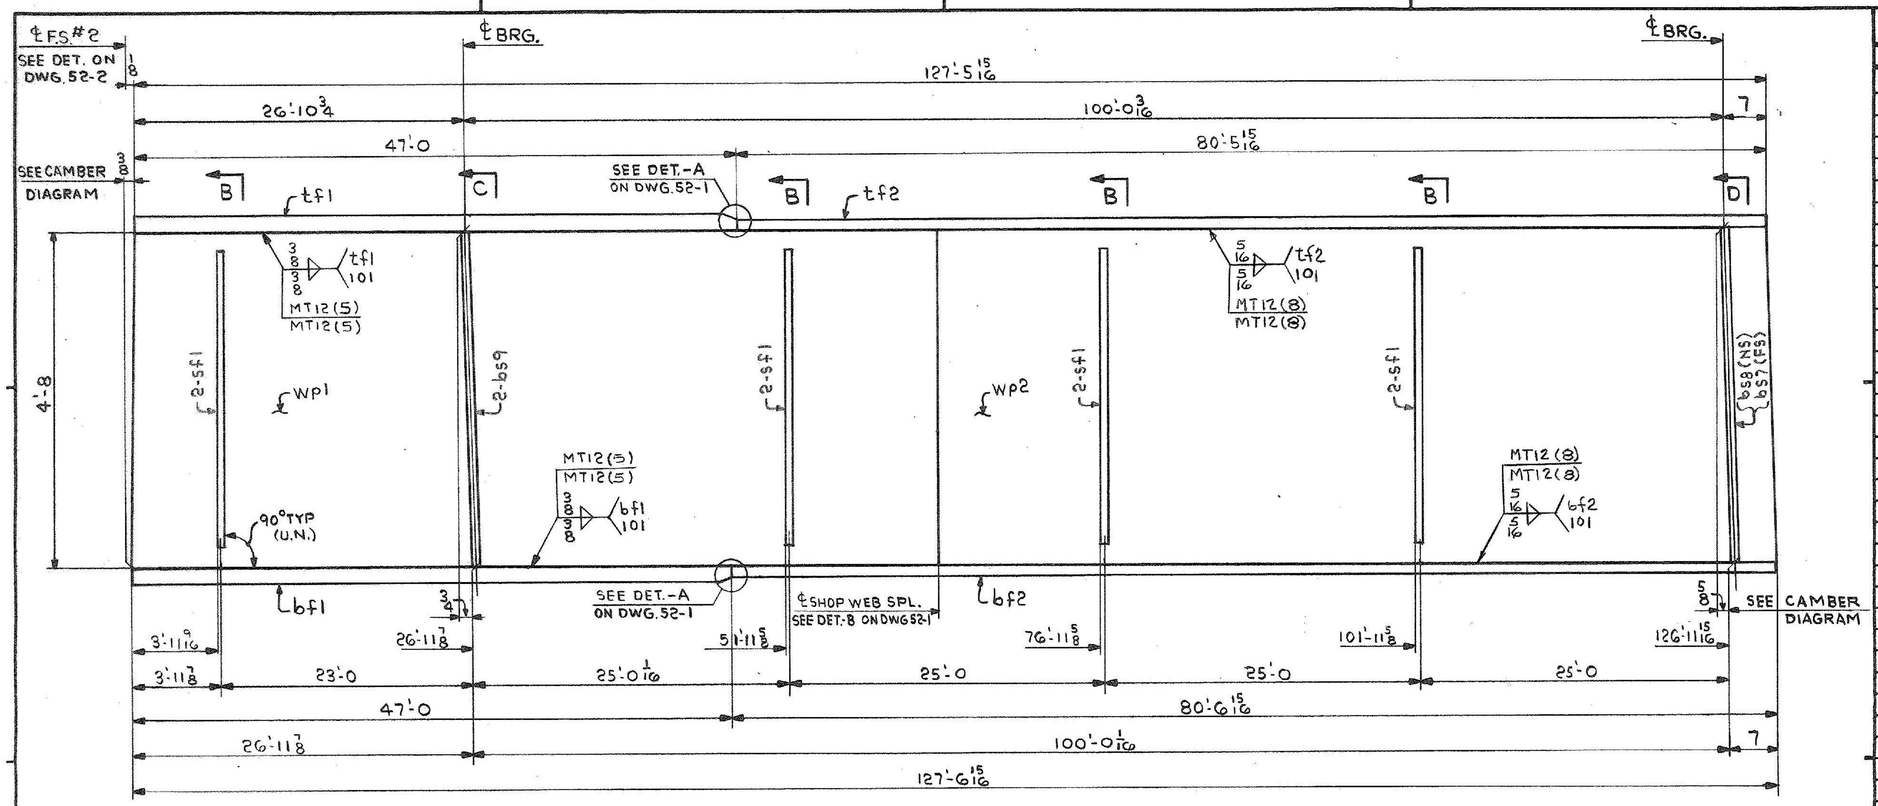

ONE-GIRDER-G9C

FOR GIRDER STANDARD DETAILS SEE DWG. 52-2.
FOR WEB & FLG. PL CUTTING & ASSEMBLY SEE DWG. 52-1.

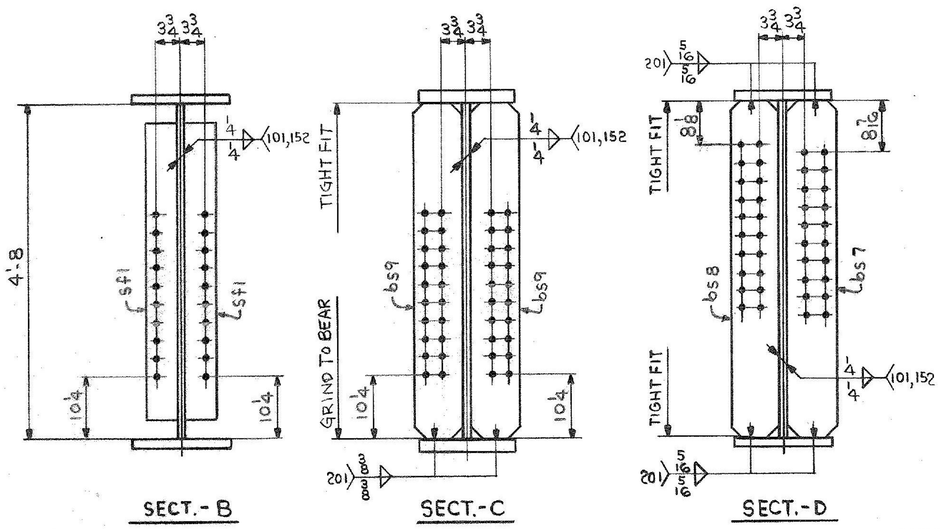

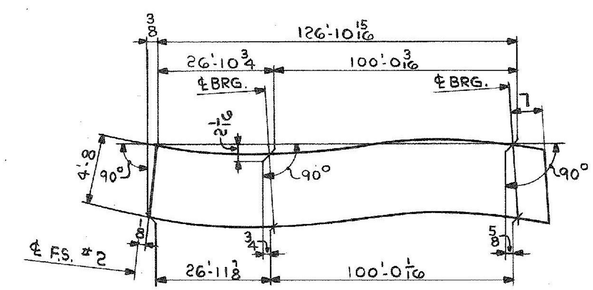

SHIP MARK	NO.	MARK	SHAPE	LENGTH		WT.	ITEM NO.	WT	REMARKS
G9C	ONE		GIRDER						
	1	WP1	PL 5/8 x 57 11/16	63	9 1/2	57 11/16 x 64'-0	1/C		CVN
	1	WP2	PL 5/8 x 56 1/16	63	9 1/16	56 1/16 x 64'-0	1/B	15189	CVN
	1	tf1	PL 1 3/4 x 16	47	0	1 @ 47'-2	1/H	4478	CVN
	1	tf2	PL 7/8 x 16	80	5 15/16	1 @ 80'-10	1/F	3835	
	1	bf1	PL 1 3/4 x 16	47	0	1 @ 47'-2	1/I	4478	
	1	bf2	PL 7/8 x 16	80	6 15/16	1 @ 80'-9	1/G	3839	CVN
	1	bs7	PL 3/4 x 8	4	8	6 @	2/B	95	
	1	bs8	PL 3/4 x 8	4	8	35" x	2/B	95	
	2	bs9	PL 3/4 x 8	4	8	10'-0	2/B	191	
	8	sf1	PL 5/8 x 5	4	2	PL 3/4 x 24 x 21'-0	2/C	359	
								32554#	

IT. NO. 506.91 | BR. NO. 6 | PROJ. NO. F020-1(10)

FOR APPROVAL | **FOR FILES & FIELD**

STEEL: ASTM. [ ] A36 [ ] A572 GR. [X] A588 GR. [ ] Unless Noted
WELDING ELECTRODE: [ ] E70 [X] See Welding Proc. [ ] None
SHOP CONN: [ ] Bolted [X] Welded [ ] None
FIELD CONN: [X] Bolted [ ] Welded [ ] None
HOLES: [ ] 13/16 [X] 15/16 [ ] Unless Noted [ ] None
PAINT: [X] None [ ] Shopcoat [ ] Galv. After Fab. [ ] As Noted
SPECIAL PAINT: NONE
SPECIAL CLEANING: [X] Blast Clean [ ] None SSPC-SP6

GIRDER - G9C

APPROVED: 2-1-85

PRINT DIST.		
7	12-14-84	APP.
8	2-26-85	FAB.
		F&F.
ORIG	3-26-86	VAT

REV. △		
CHECKED	RW	12-13-84
DRAWN	DW	11-30-84

Bancroft & Martin Inc.
South Portland, Maine 04106

JOB: U.S. ROUTE 4 E.B. OVER OTTER CREEK RUTLAND, VERMONT

CUSTOMER: EARTH CONSTRUCTION

DESIGNER: STATE OF VERMONT, AGENCY OF TRANS.

ORDER NO.	JOB NO.	DRAWING NO.	REV.
	4-44	52-17	△

956-08

HARLAN F. SPILLER CO. INC.