

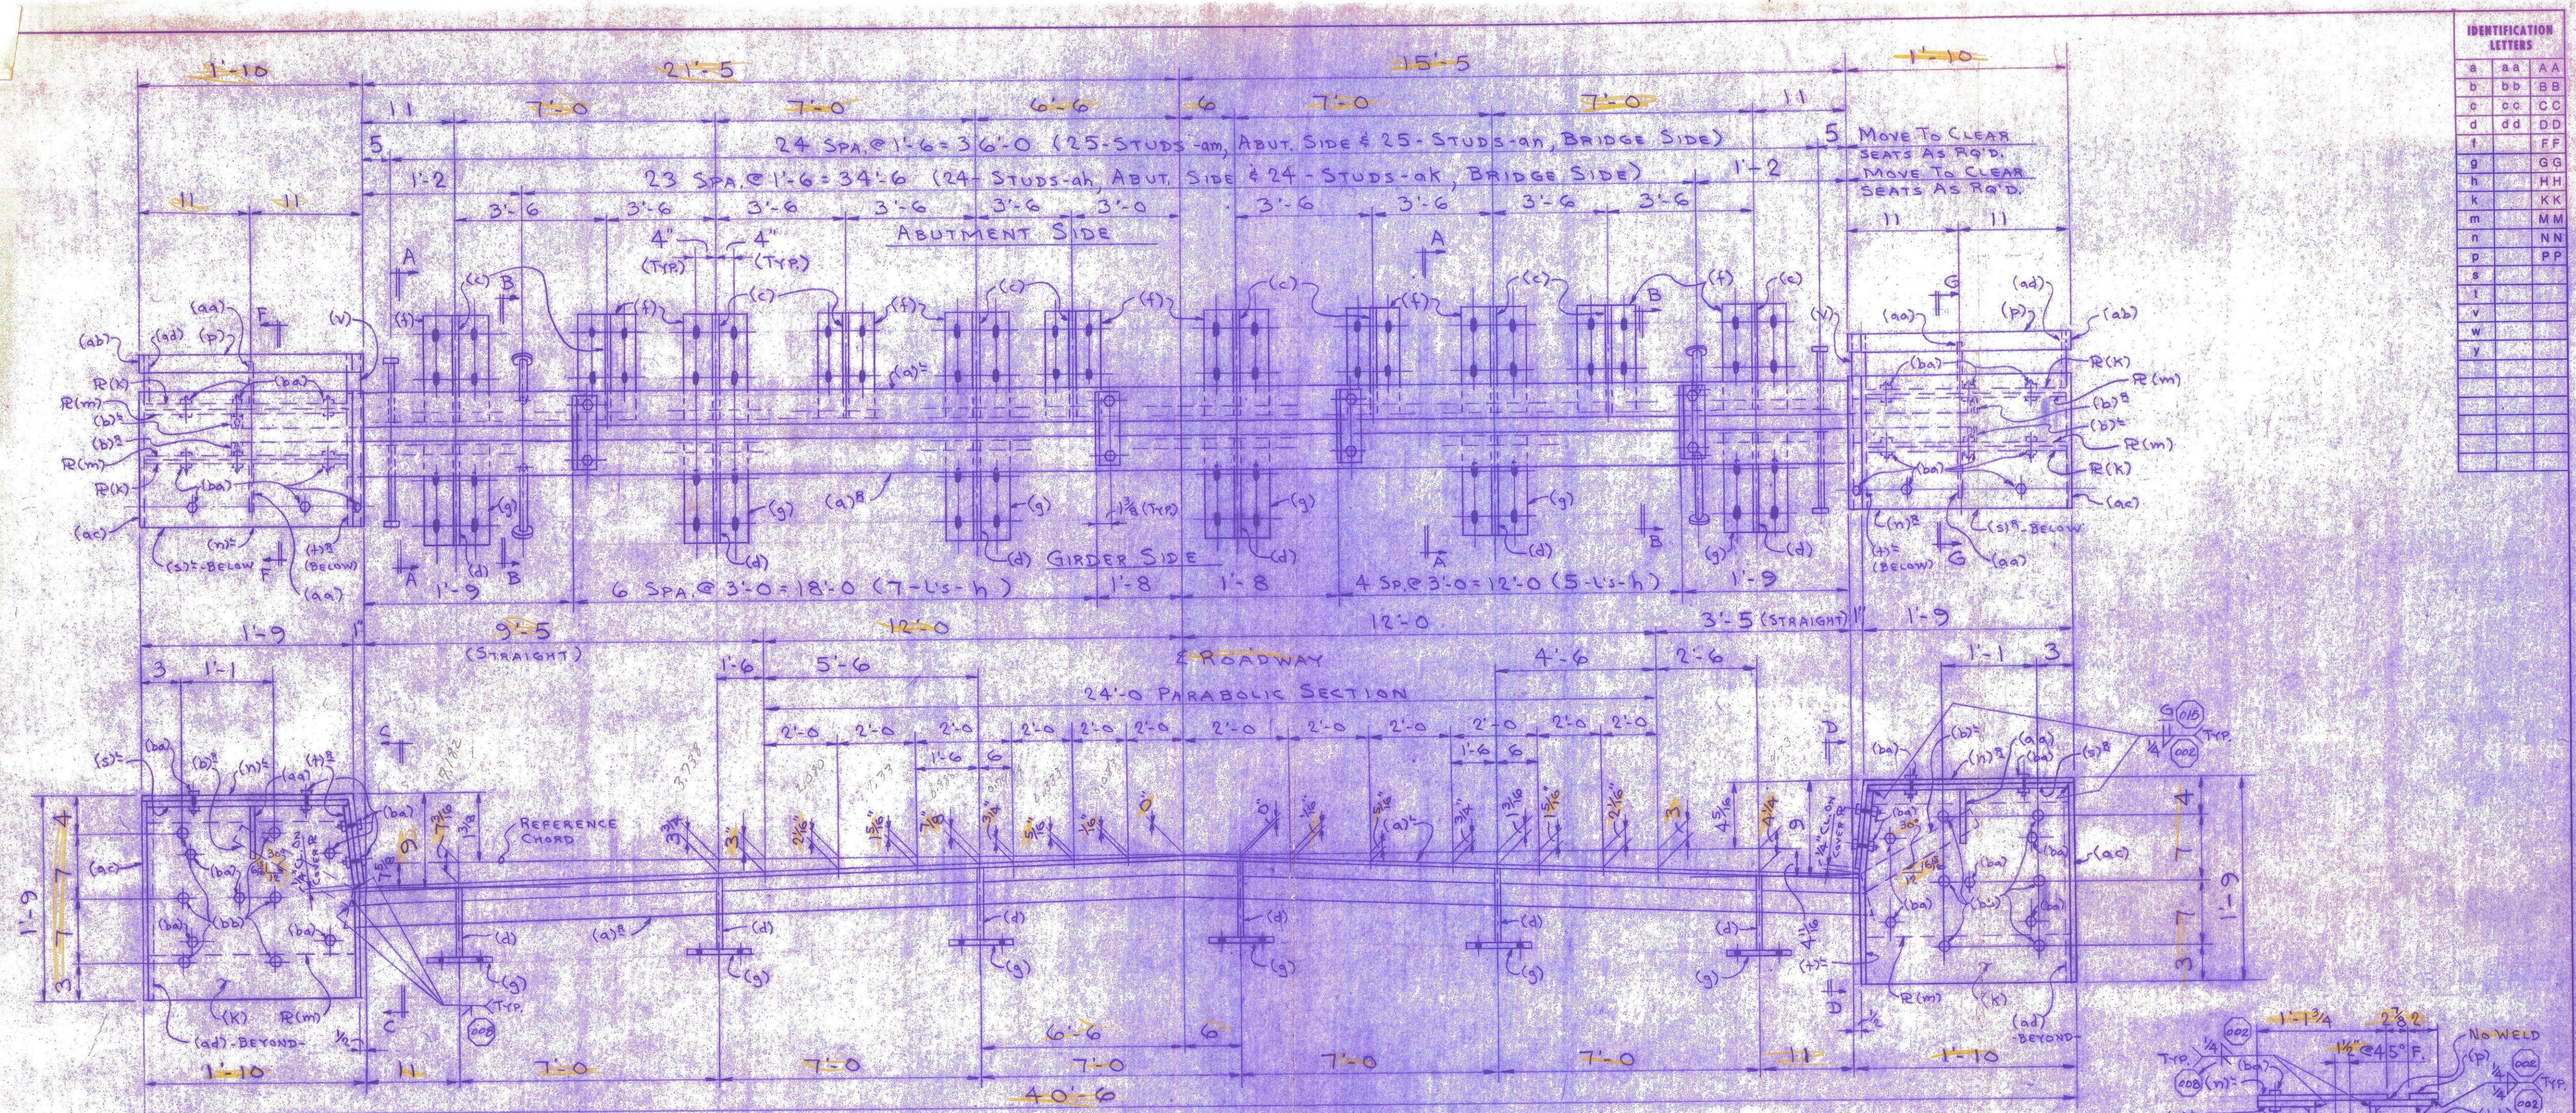
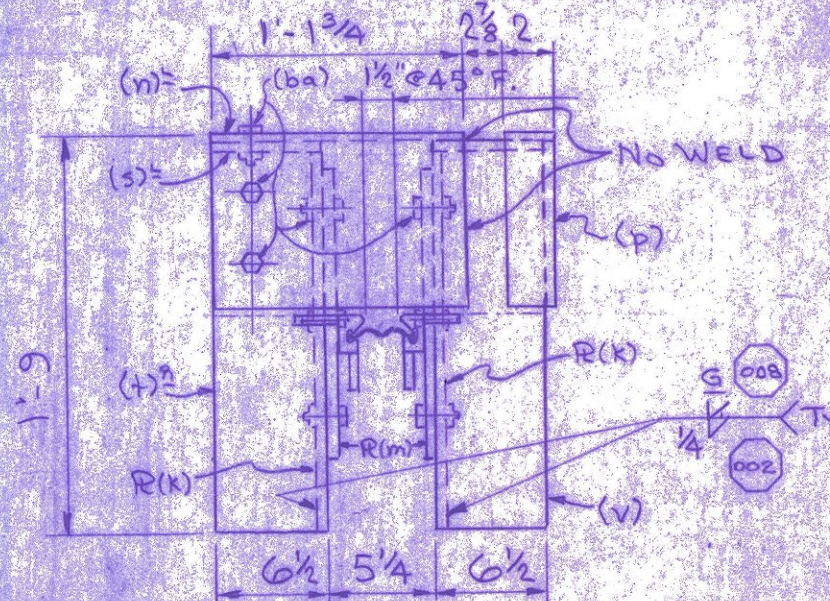


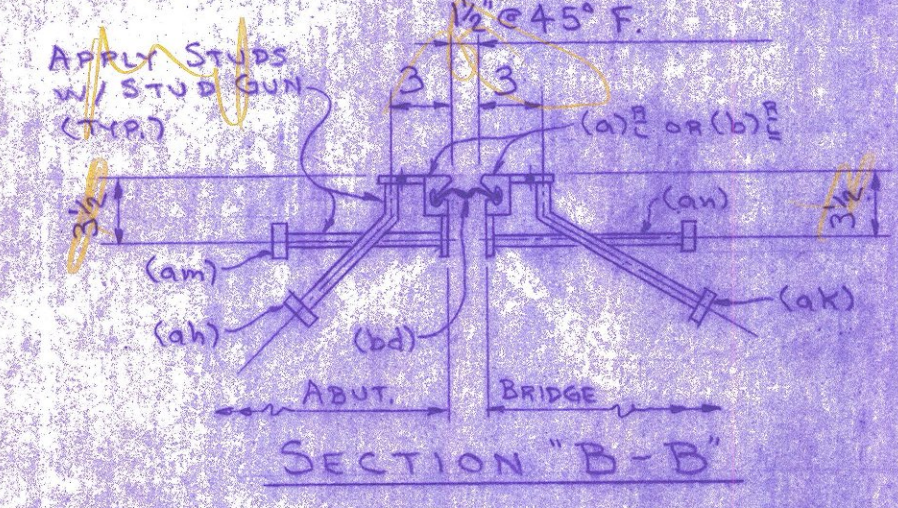


IDENTIFICATION LETTERS		
a	aa	AA
b	bb	BB
c	cc	CC
d	dd	DD
e	ee	EE
f	ff	FF
g	gg	GG
h	hh	HH
i	ii	II
j	jj	JJ
k	kk	KK
l	ll	LL
m	mm	MM
n	nn	NN
o	oo	OO
p	pp	PP
q	qq	QQ
r	rr	RR
s	ss	SS
t	tt	TT
u	uu	UU
v	vv	VV
w	ww	WW
x	xx	XX
y	yy	YY
z	zz	ZZ

2-EXPANSION JOINTS - MK. EJ1 (AS SHOWN)
(FOR ABUTMENTS No. 2 & No. 3)
2-EXPANSION JOINTS - MK. EJ2 (OPP. HAND)
(FOR ABUTMENTS No. 1 & No. 4)

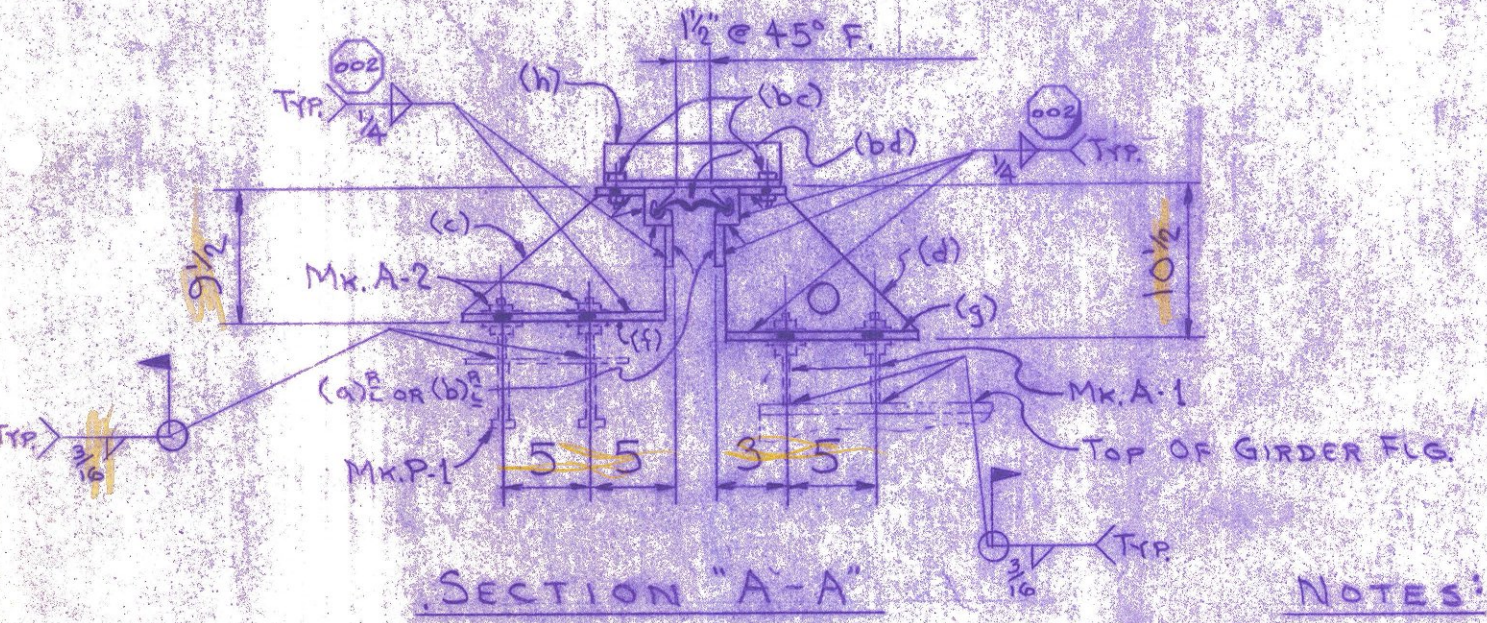

FILE SET

OCT 1 1985
RECEIVED
OK'D BY
RESUBMIT
APPROVED
By *Allen H. Corbett* 10/1/85

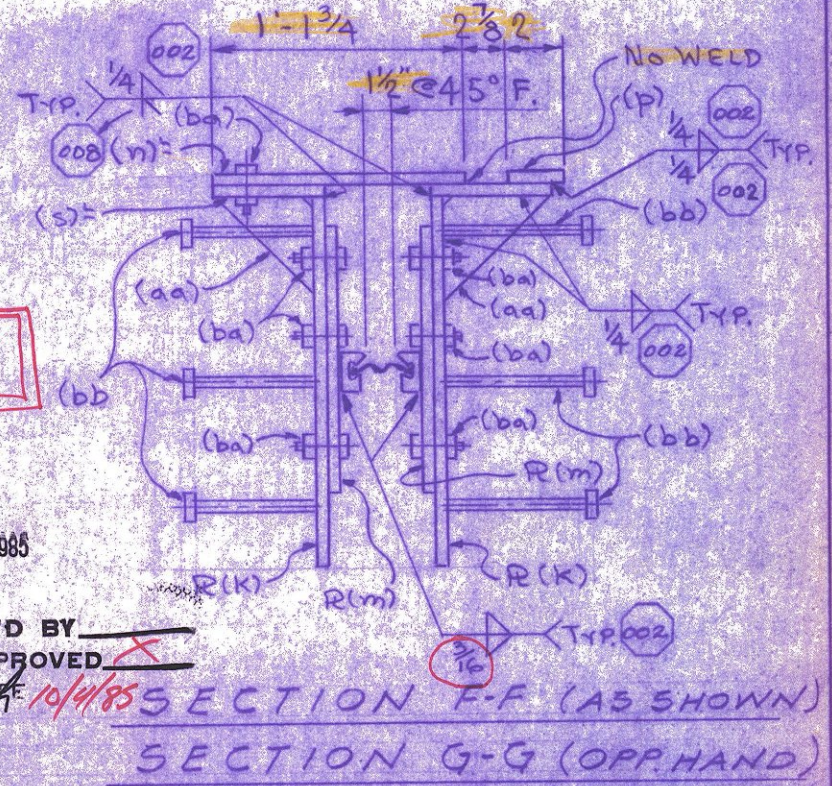

NOTES:

1. ALL STEEL TO BE ASTM-A36.
2. GALVANIZE AFTER FABRICATION PER ASTM-A123.
3. BLAST CLEAN THE SEAL CAVITY AFTER GALVANIZING.
4. WORK THIS SHEET W/ SHT. 2 & 3A

NOTE: WELDING PROCEDURES ARE DESIGNATED BY THE SYMBOL

DB. BROWN RD#4240

		UNITED STEEL FABRICATORS, INC. PRINTED SEP 27 1985 P.O. BOX 516 SIDNEY, OHIO 45365 TELEPHONE (513) 492-0184	
PROJECT: 85-1090 RUTLAND COUNTY		SHEET NO. 85-4629	
EXPANSION JOINT DETAILS U.S. ROUTE 4 OVER OTTER CREEK RUTLAND COUNTY, VERMONT		DRAWN: S. HAYDEN CHECKED: JR. APP.: REF.:	
CONTRACTOR: EARTH CONST. CO.		SHEET 1 OF 6	

REV. SHEET NO.	REVISIONS	DATE	BY
1	REV. PER END APPROVAL	7/24/85	CEB
1	REV. PER APPVL	7/24/85	CEB