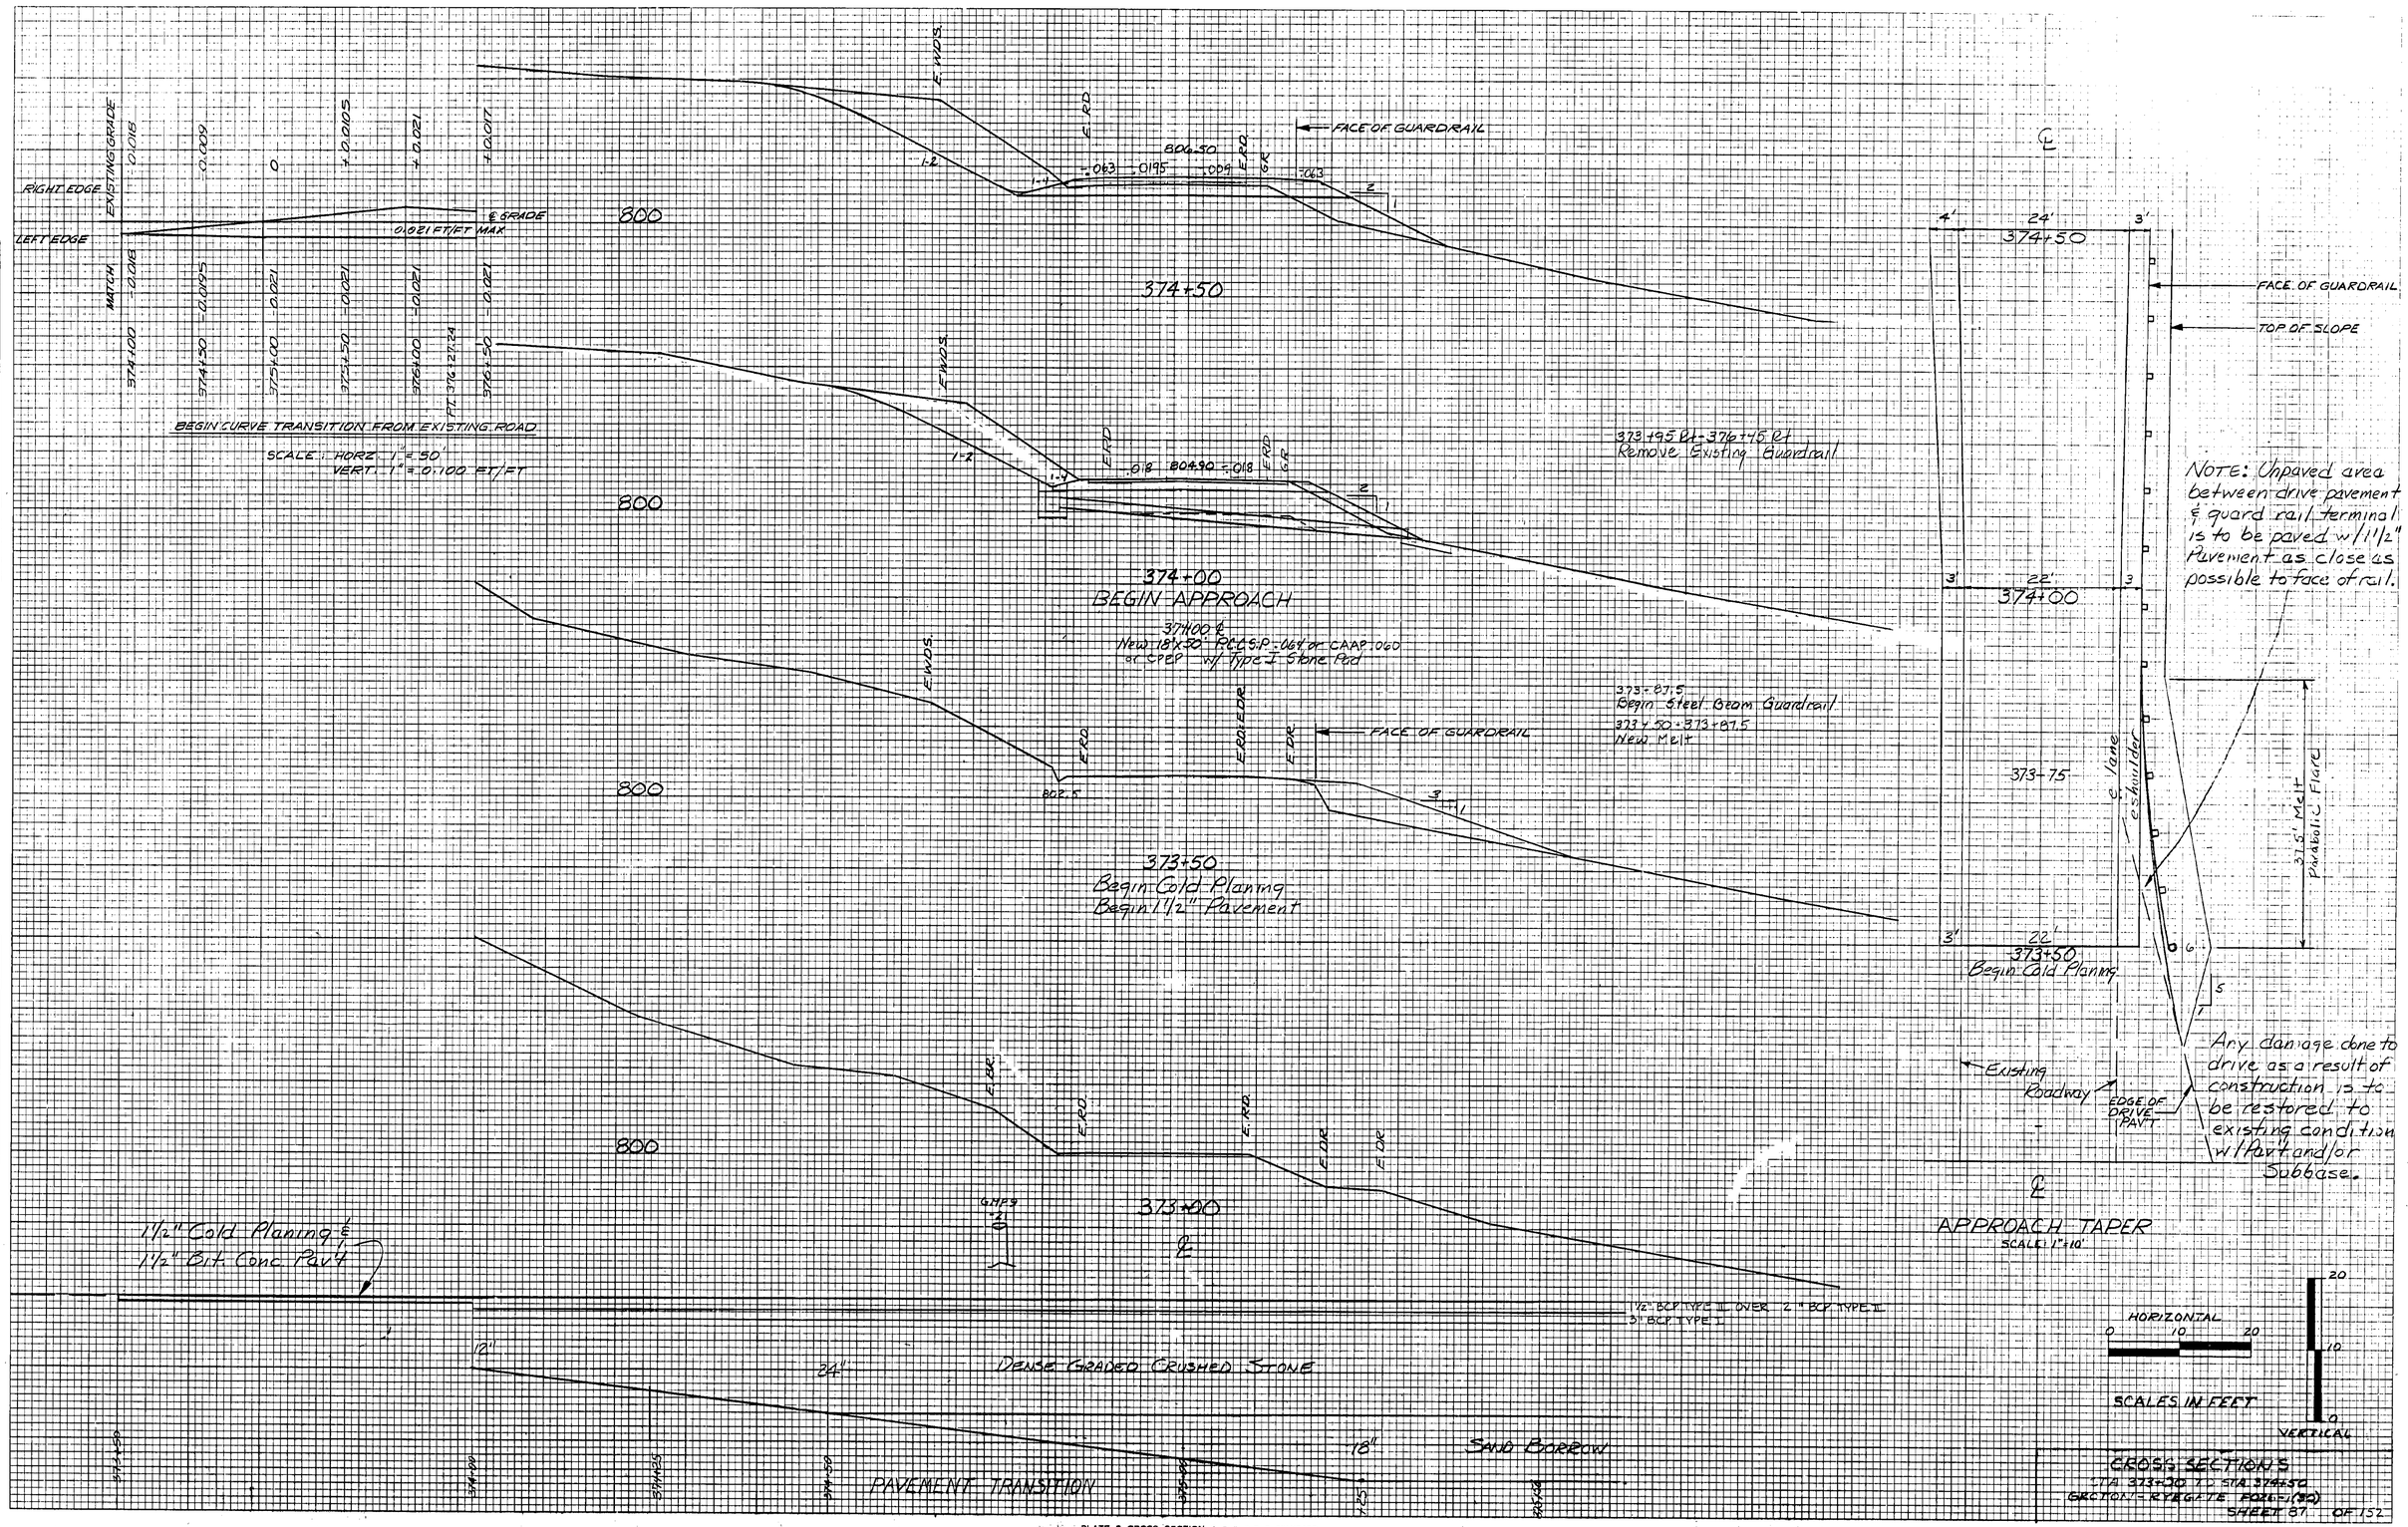

FINAL SURVEY	SURVEYED		BY	DATE
	PLOTTED			
NOTE BOOK	TEMPLATE			
	AREAS			
No.	AREAS CHECKED			

ORIGINAL SURVEY	SURVEYED	ECS, RGA, GPF	DATE	AUG. 86
	PLOTTED	GPF, RGA		MAR. 87
	TEMPLATE	GPF		APR. 87
NOTE BOOK	AREAS	RAN		JAN. 90
286, 401	AREAS CHECKED	SSS		SEPT. 90
No. 286, 401				

PLATE 3 CROSS SECTION O. P. R. R. & R. E. STANDARD
DETZEN CORPORATION