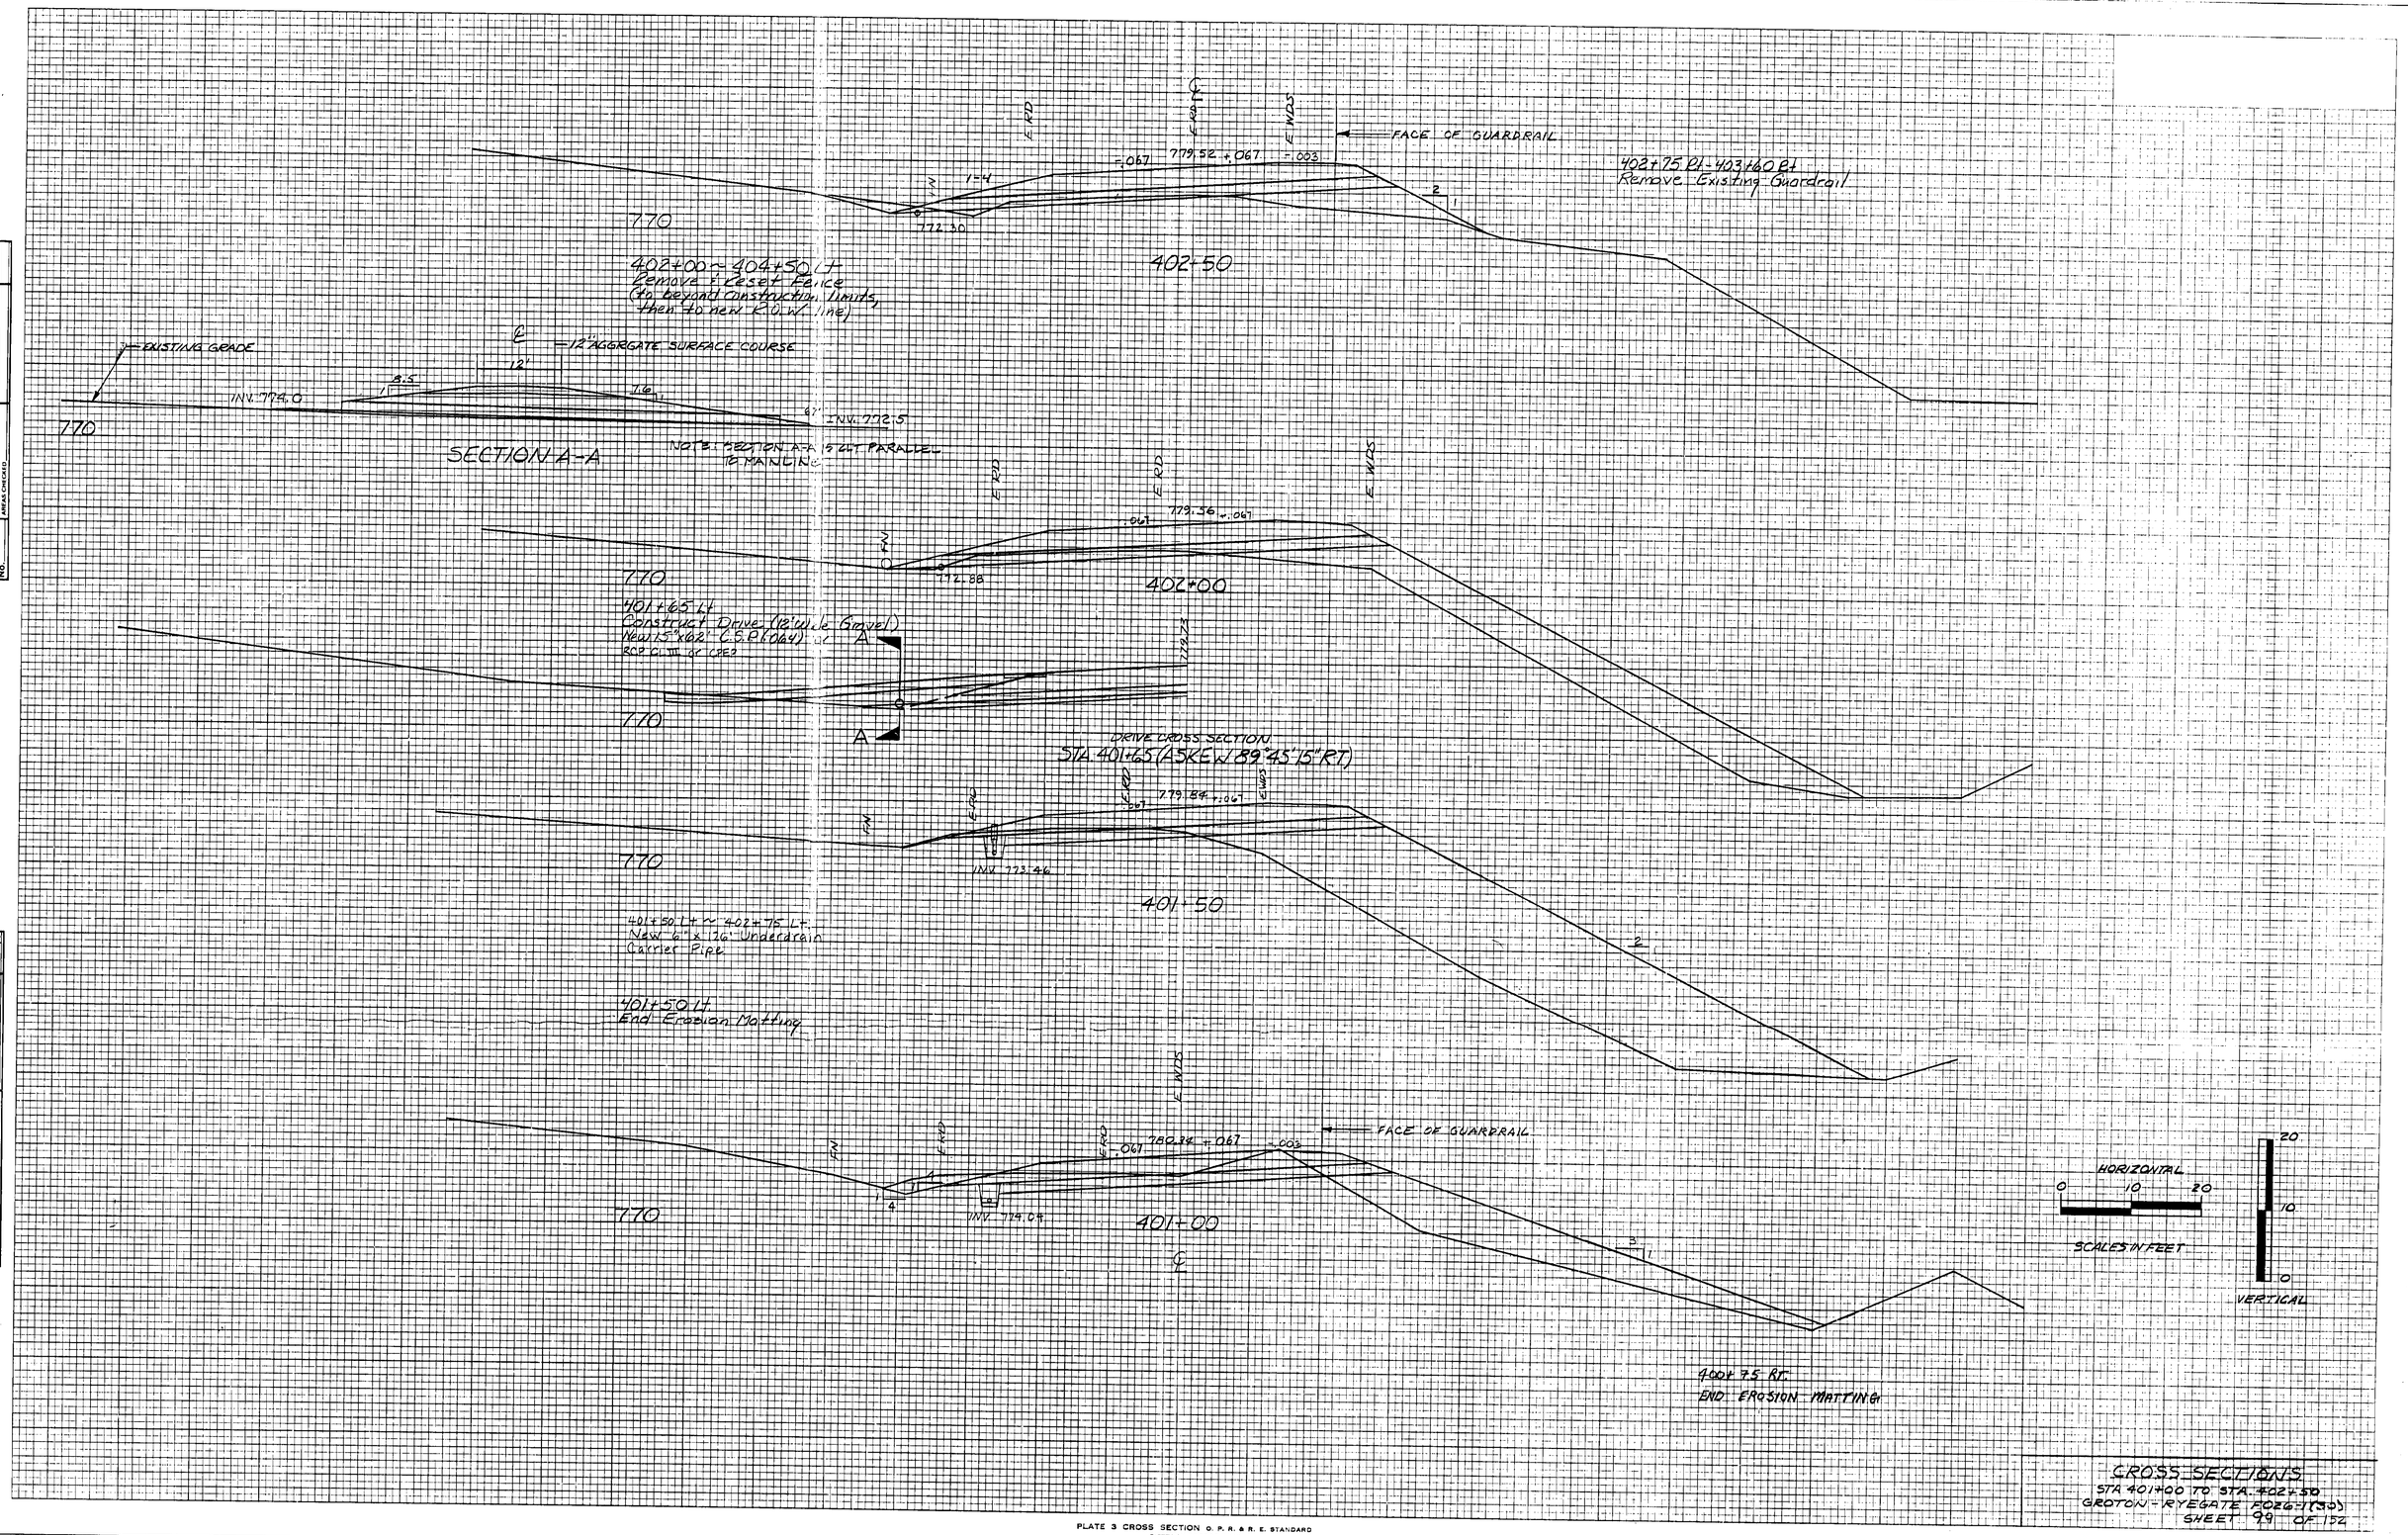

FINAL SURVEY — NOTE BOOK No. — SURVEYED — PLOTTED — TEMPLATE — AREAS — AREAS CHECKED — BY — DATE

ORIGINAL SURVEY — NOTE BOOK No. 638, 410, 411, 412 — SURVEYED — PLOTTED — TEMPLATE — AREAS — AREAS CHECKED

BY	DATE
C.S.S. REC'D OFF	DEC. 86
C.S.S. REC'D	JAN. 87
GPE	APR. 87
RAJ	JAN. 90
SSS	SEPT. 91

CROSS SECTIONS
STA 401+00 TO STA. 402+50
GROTON - RYEGATE F026-1(30)
SHEET 99 OF 152