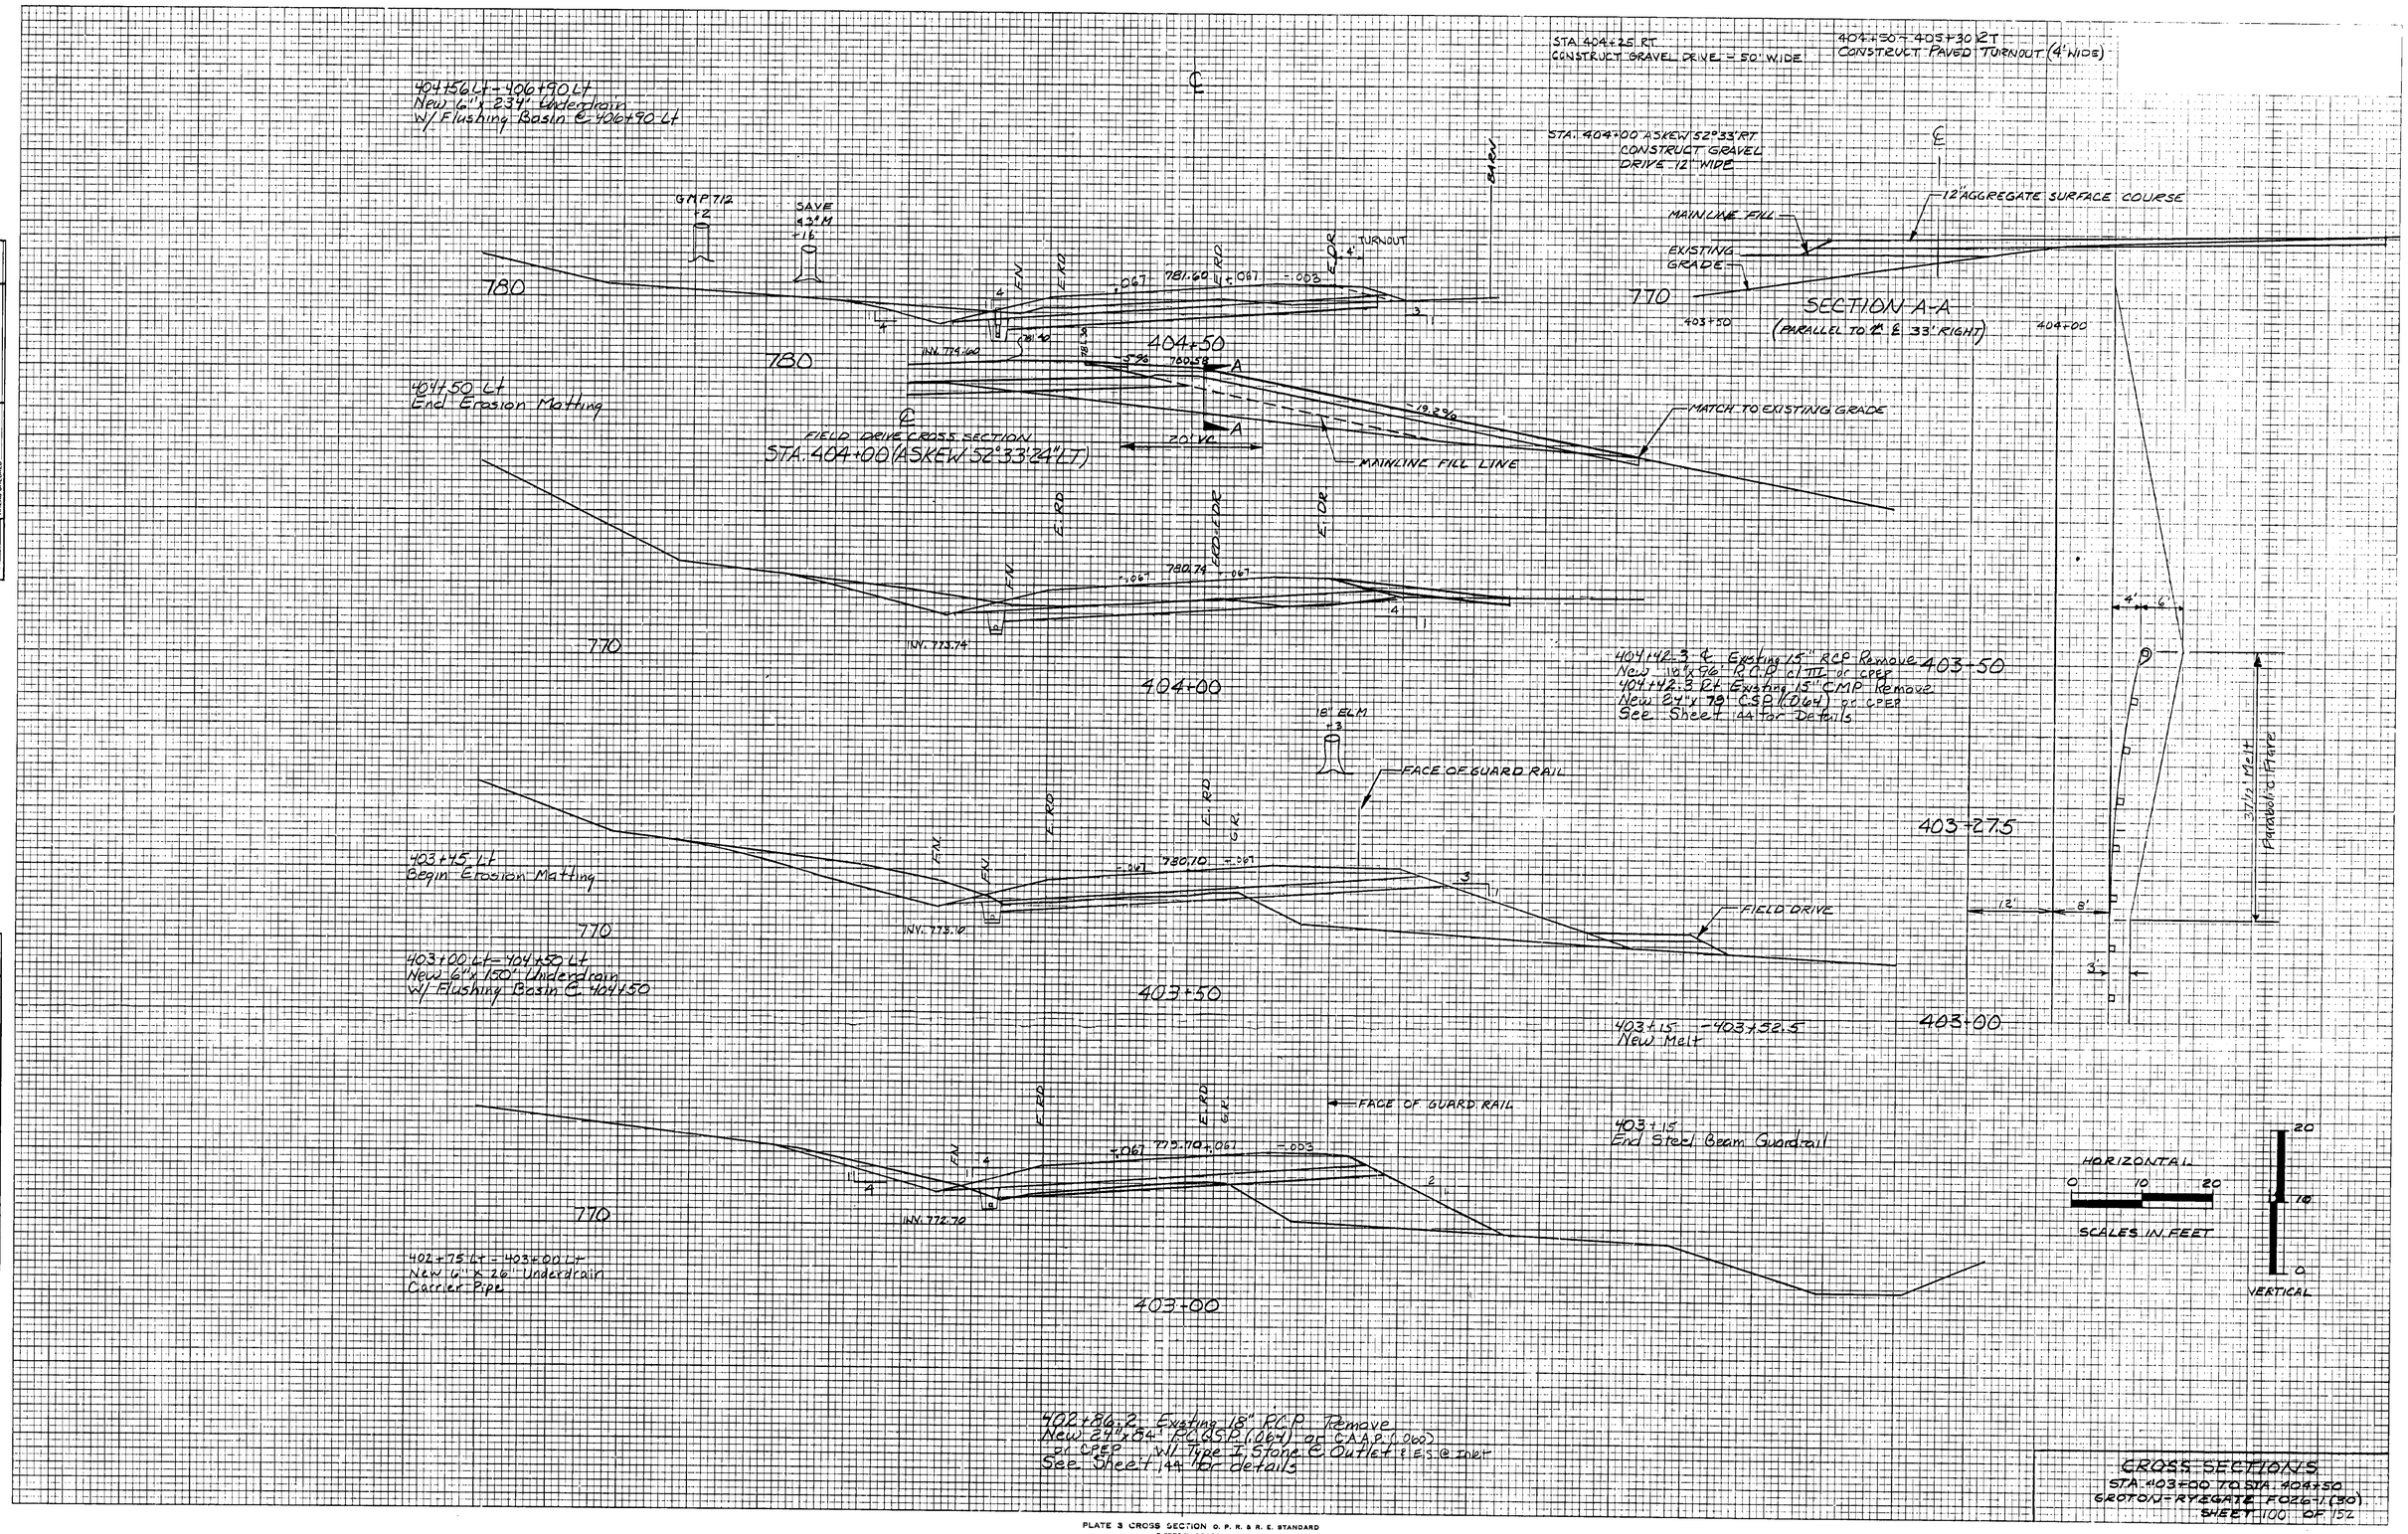

CROSS SECTIONS
STA. 403+00 TO STA. 404+50
GROTON-RYEGATE F026-1(30)
SHEET 100 OF 152

FINAL SURVEY			DATE	BY	
NOTE BOOK No.	SURVEYED				
	PLOTTED				
	TEMPLATE				
	AREAS				
	AREAS CHECKED				

ORIGINAL SURVEY			DATE	BY	
NOTE BOOK No. 617,632	SURVEYED		LOC. 86	ECJ, LSB, GEF	
	PLOTTED		MAR. 87	GEF, FWD	
	TEMPLATE		MAR. 89	GEF	
	AREAS		JAN. 90	FAW	
	AREAS CHECKED		SEPT. 90	SJS	

PLATE 3 CROSS SECTION O. P. R. & R. E. STANDARD
DIETZGEN CORPORATION