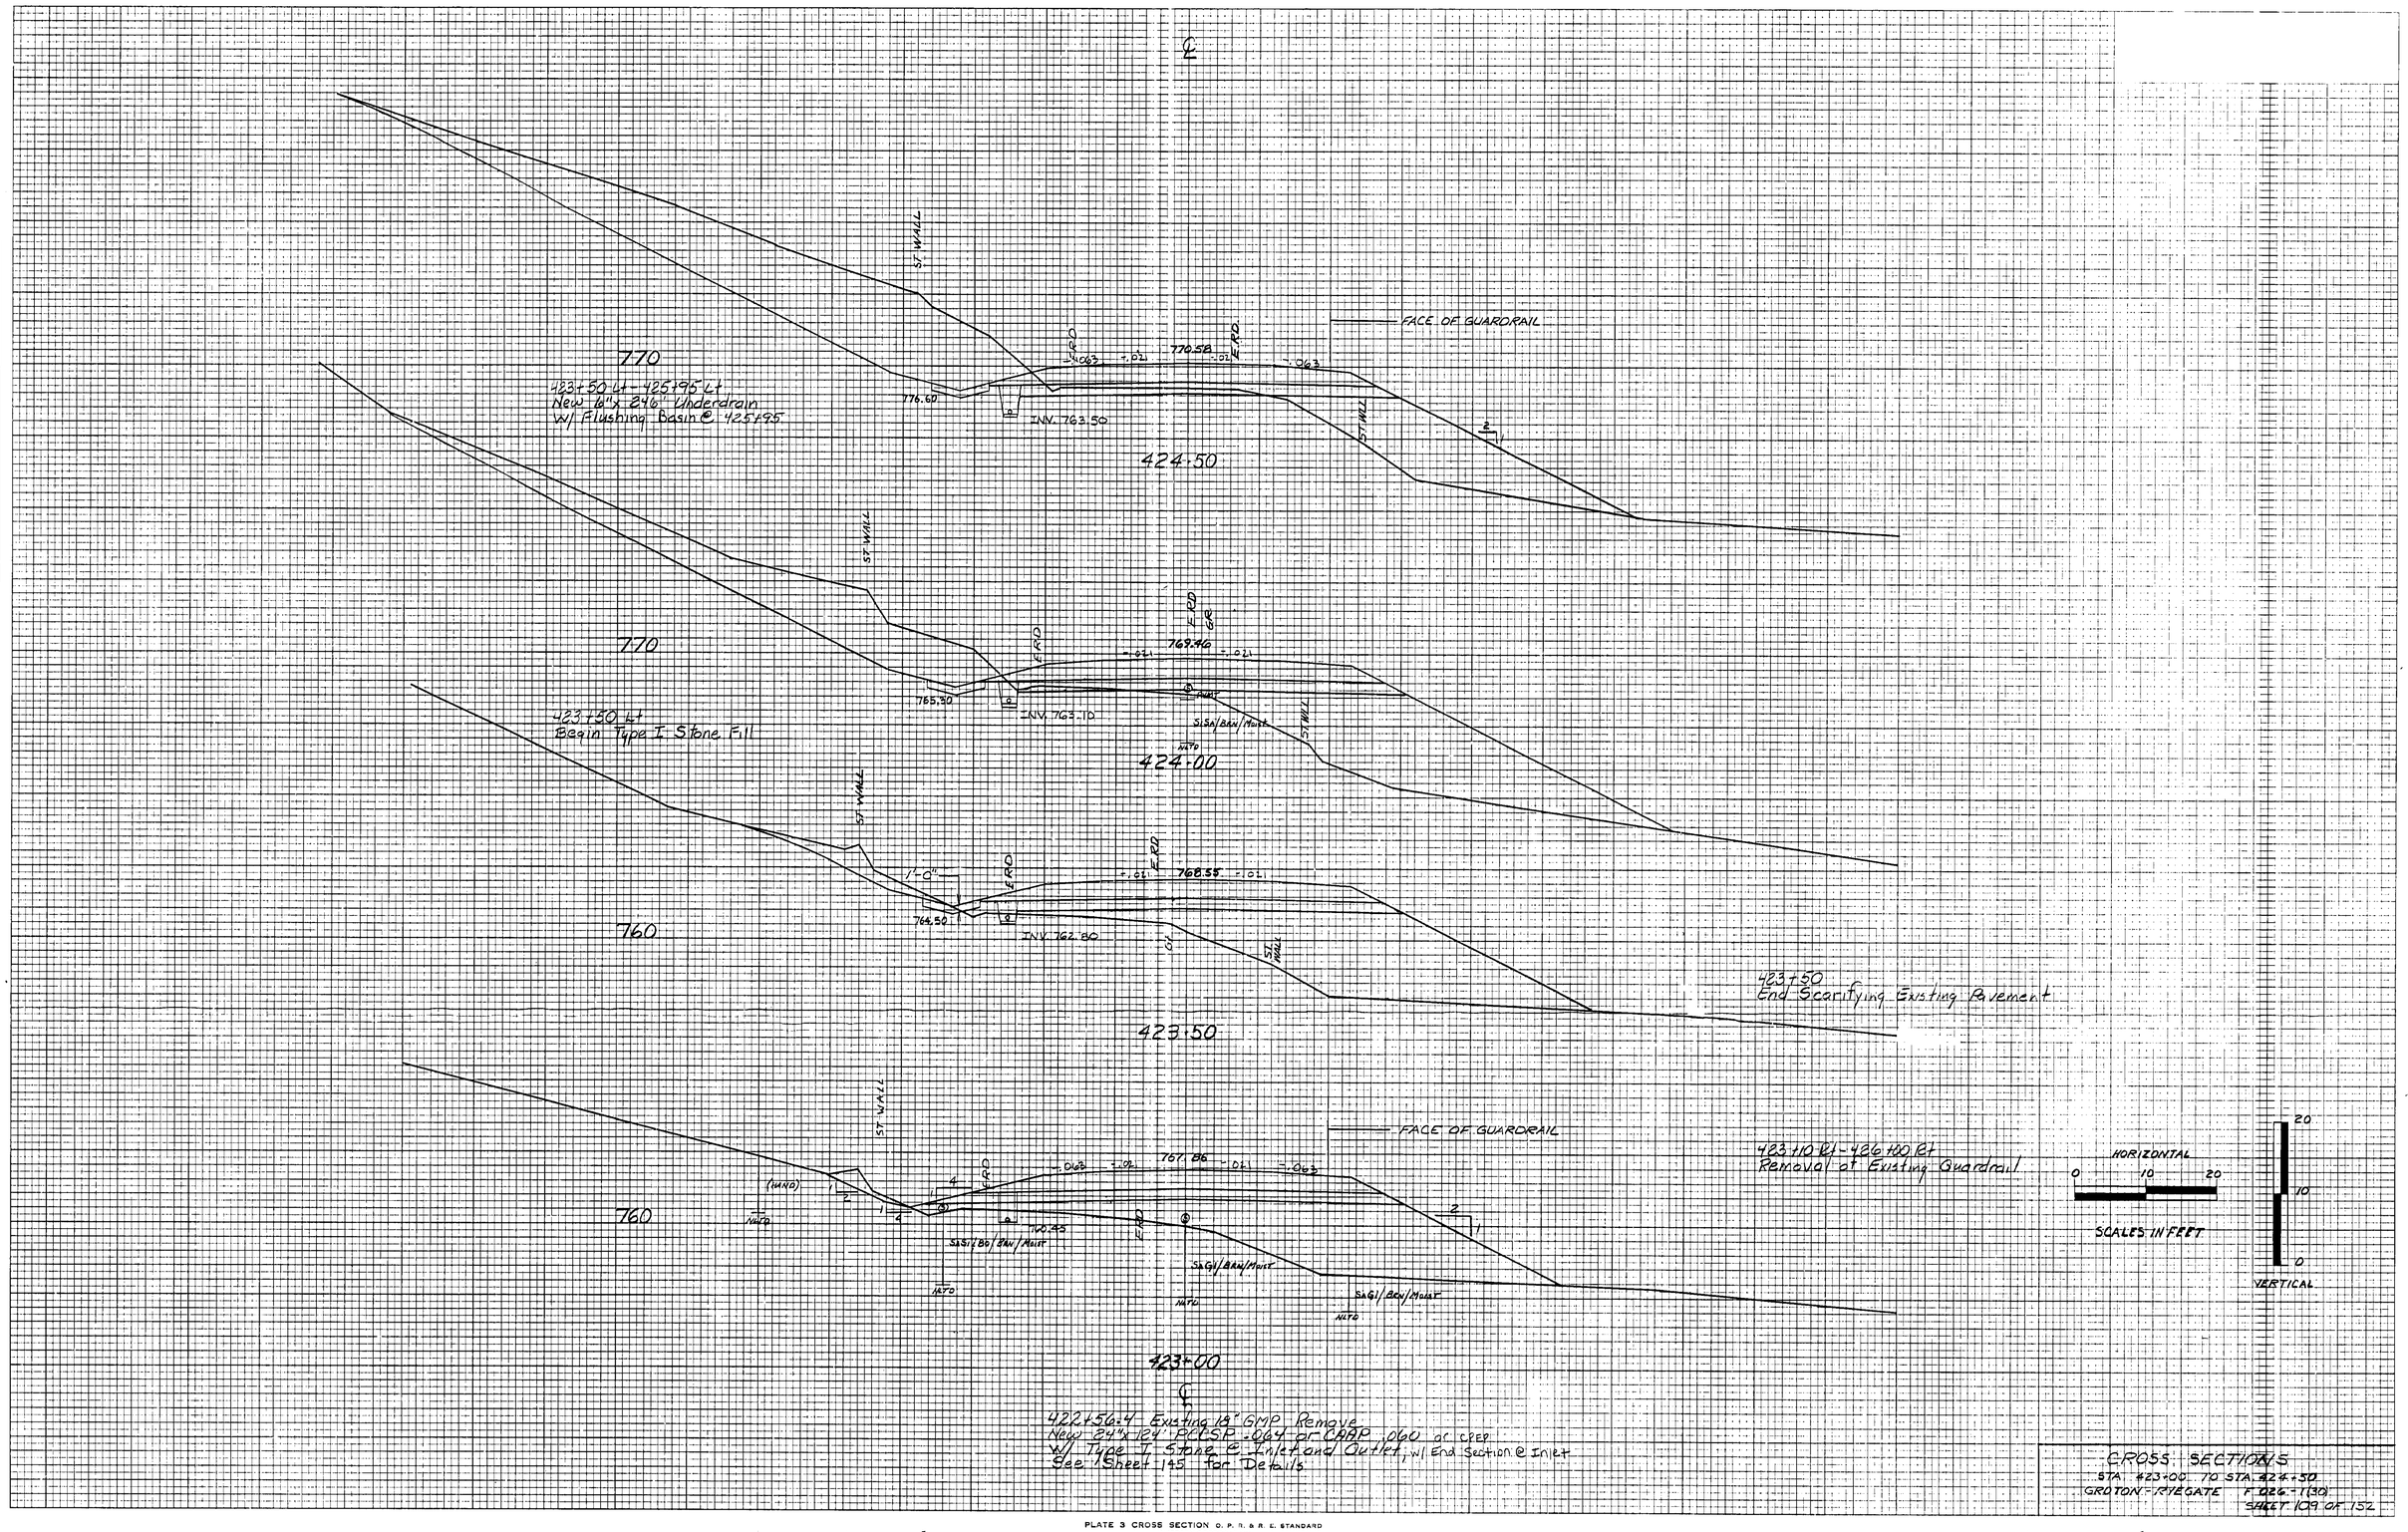

FINAL SURVEY		BY	DATE
NOTE BOOK No.	SURVEYED		
	PLOTTED		
	TEMPLATE		
	AREAS		
	AREAS CHECKED		

ORIGINAL SURVEY		BY	DATE
NOTE BOOK No. 420, 422	SURVEYED	ECJ, RGB, CPF	DEC. 86
	PLOTTED	GPF, RLJP	MAR. 87
	TEMPLATE	CPF	MAR. 87
	AREAS	DKU	JAN. 90
	AREAS CHECKED	SJS	SEPT. 90

CROSS SECTIONS
STA. 423+00 TO STA. 424+50
GROTON - PLEASANT GATE F 026-1(30)
SHEET 109 OF 152