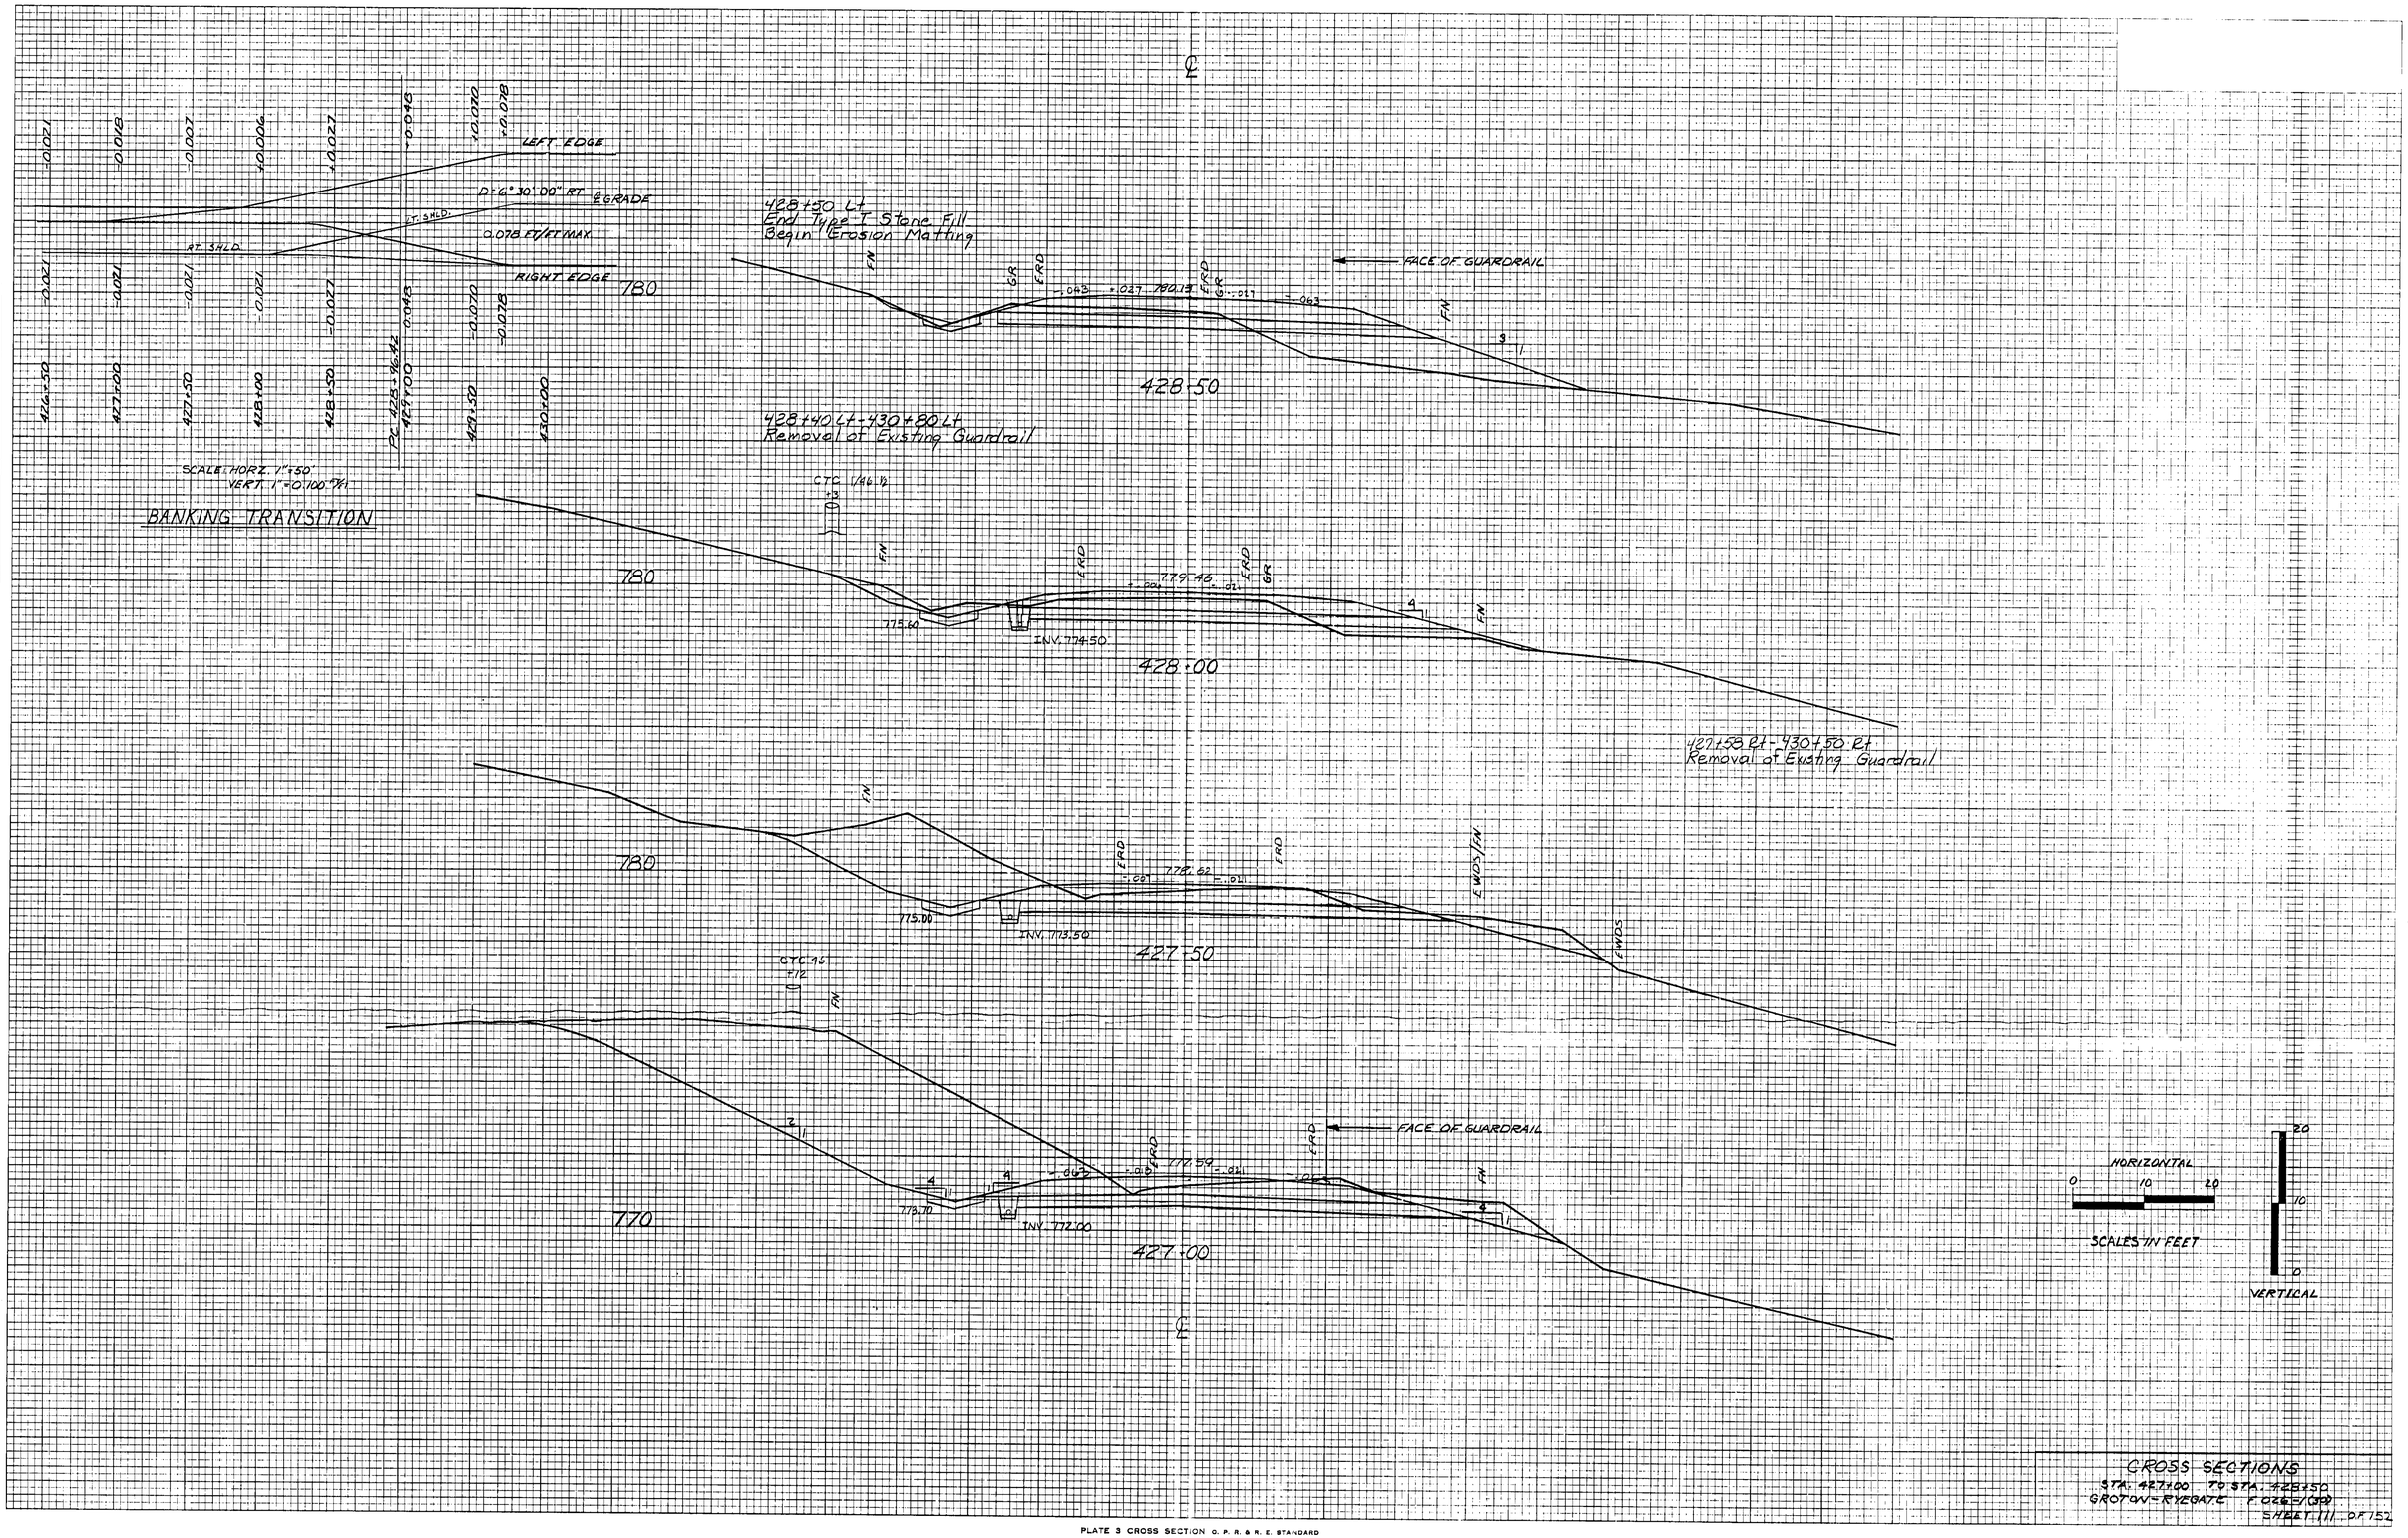

CROSS SECTIONS
STA. 427+00 TO STA. 428+50
GROTON-RIVERGATE C026-1/00
SHEET 111 OF 152

FINAL SURVEY			
NOTE BOOK No.	SURVEYED		DATE
	PLOTTED		BY
	TEMPLATE		
	AREAS		
	AREAS CHECKED		

ORIGINAL SURVEY			
NOTE BOOK 1356, 60, 61, No. 615, 639	SURVEYED	ELS, RGB, GPF	DEC. 86
	PLOTTED	GPF, RWR	MAR. 87
	TEMPLATE		MAR. 87
	AREAS	RAU	JAN. 90
	AREAS CHECKED	SJS	SEPT. 90

PLATE 3 CROSS SECTION O. P. R. & R. E. STANDARD
DIETZGEN CORPORATION