FINAL SURVEY	SURVEYED	BY	DATE
NOTE BOOK	PLOTTED		
No.	TRAVERSE		
	AREAS		
	AREAS CHECKED		

ORIGINAL SURVEY	SURVEYED	BY	DATE
NOTE BOOK	PLOTTED	ECS, RGA, CFF	FEB.86
No. 62,657	TRAVERSE	CFF, RWB	MAR.87
	AREAS	CFF	APR.87
	AREAS CHECKED	RAN	JAN.90
		SJS	SEPT.90

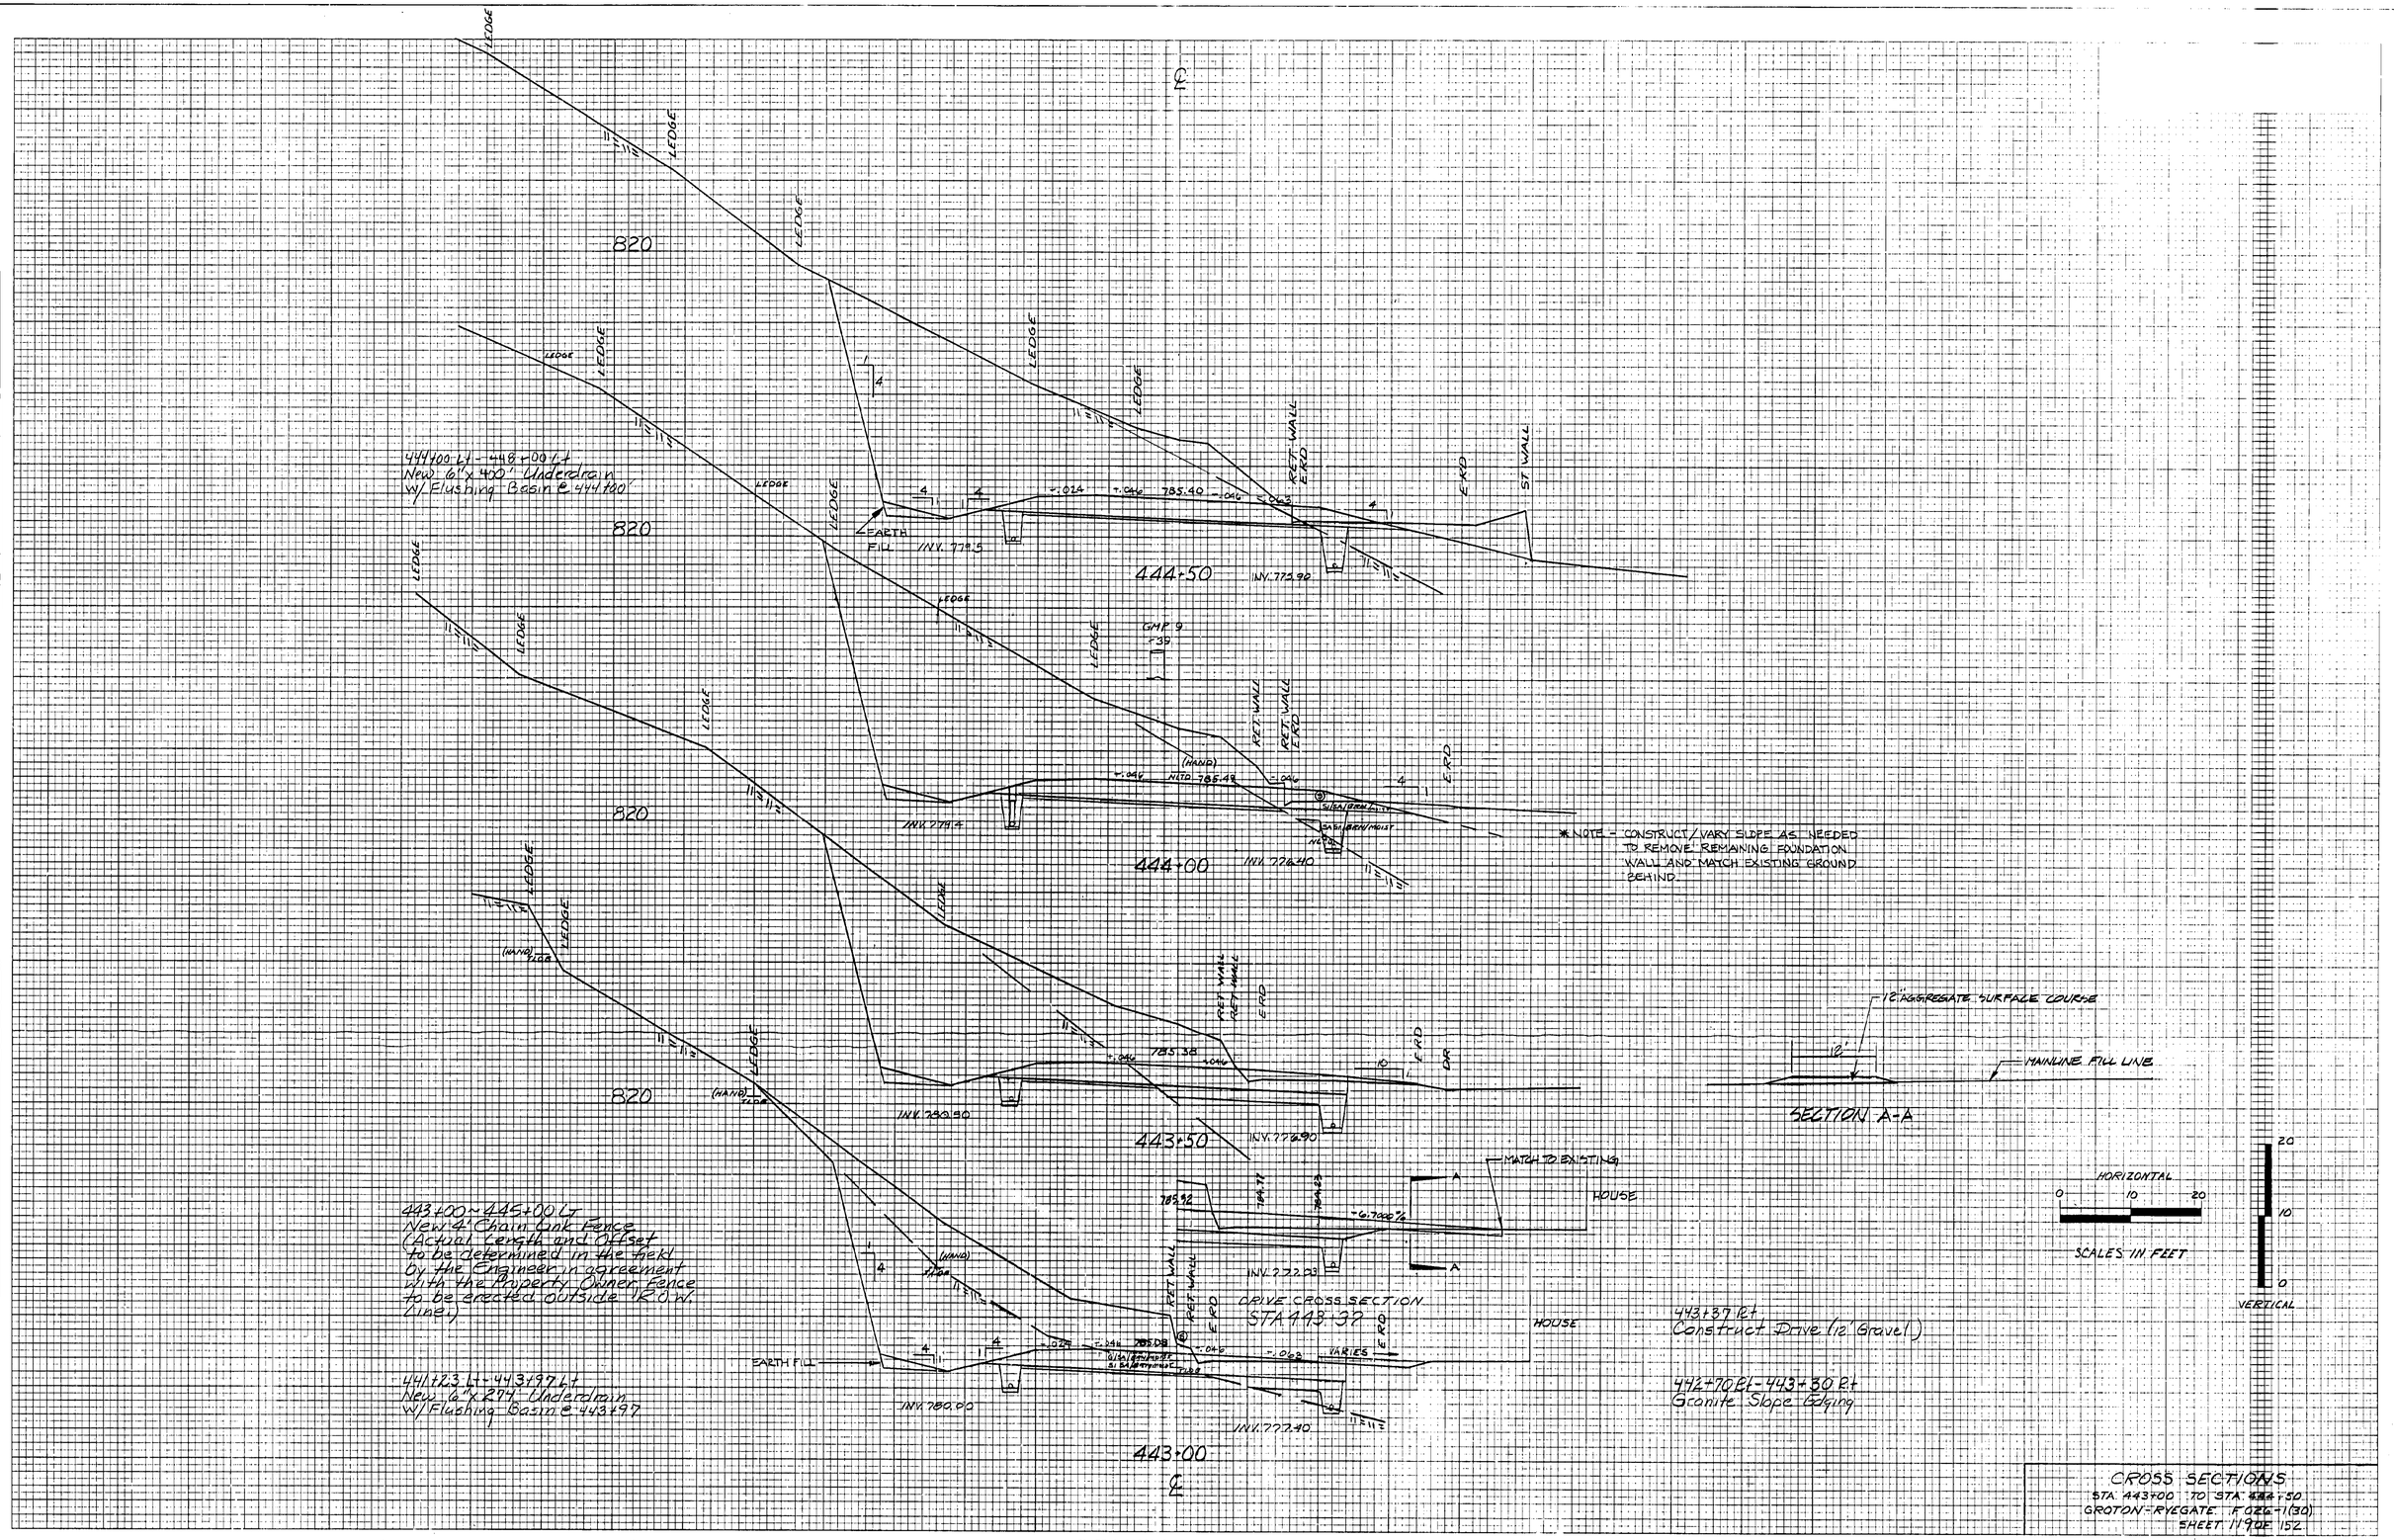

CROSS SECTIONS
STA. 443+00 TO STA. 448+50
GROTON-RYEGATE F026-1(30)
SHEET 119 OF 152