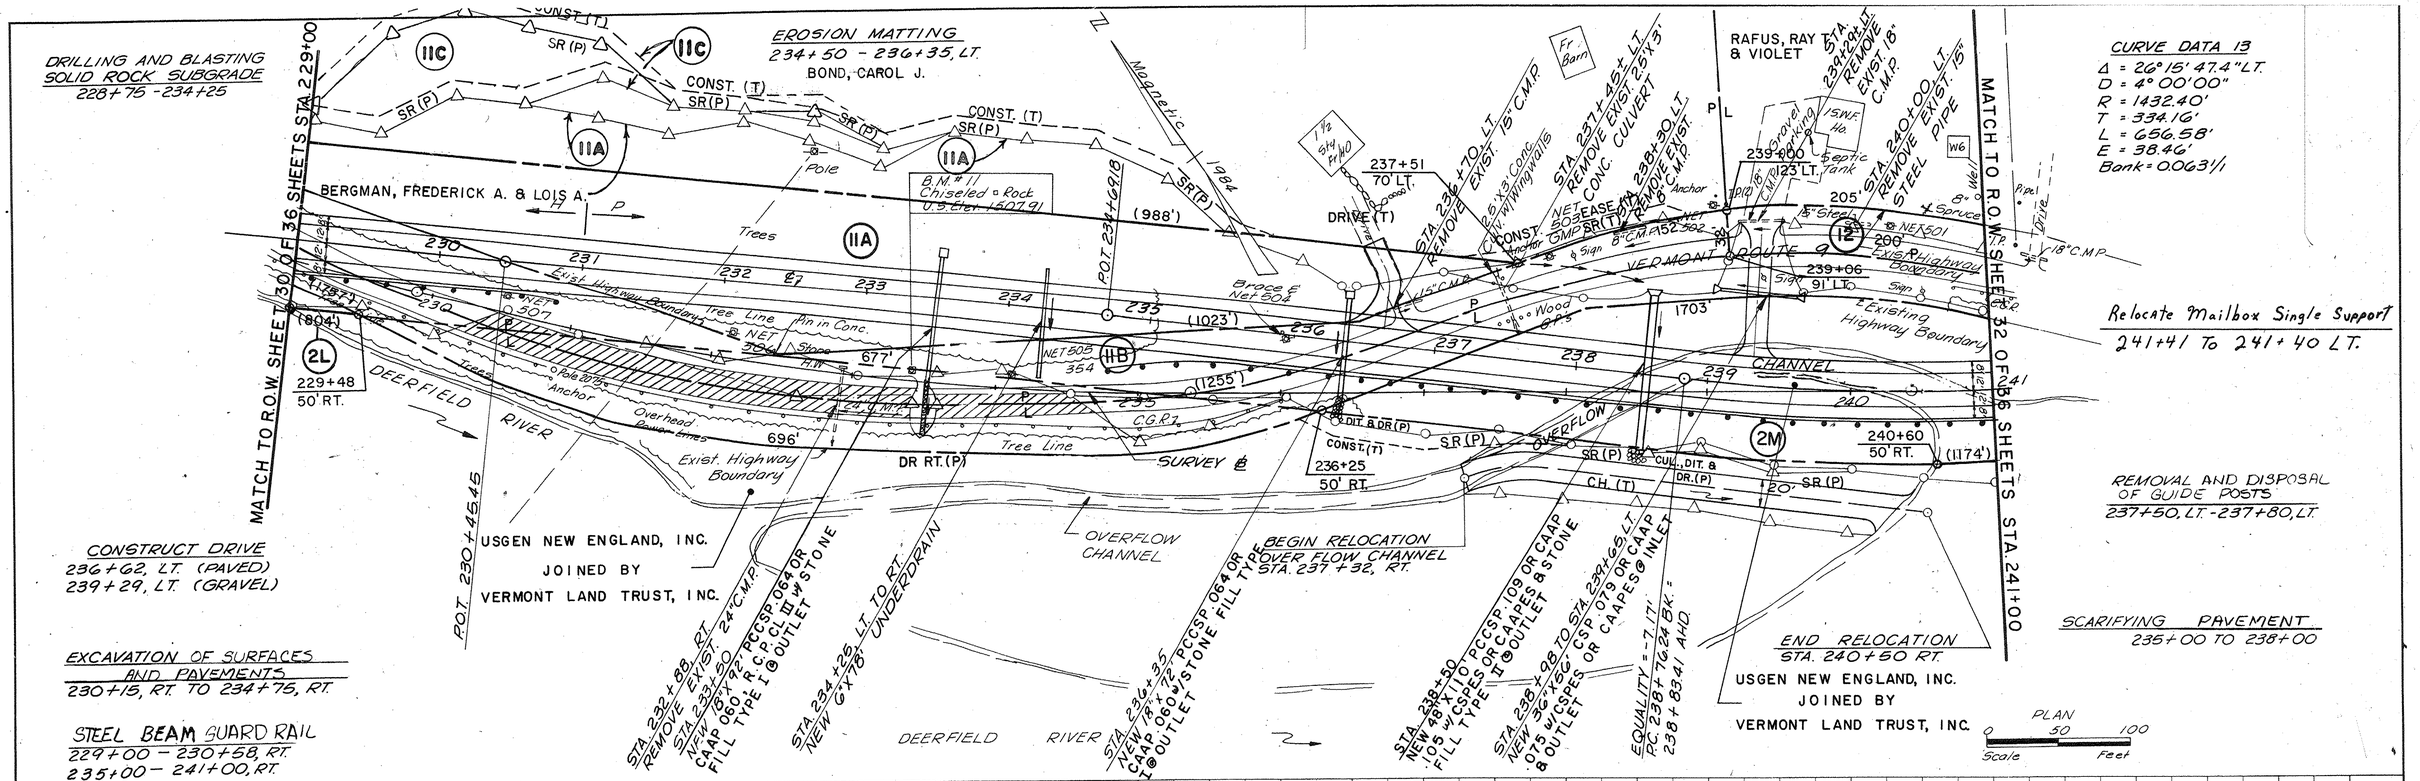

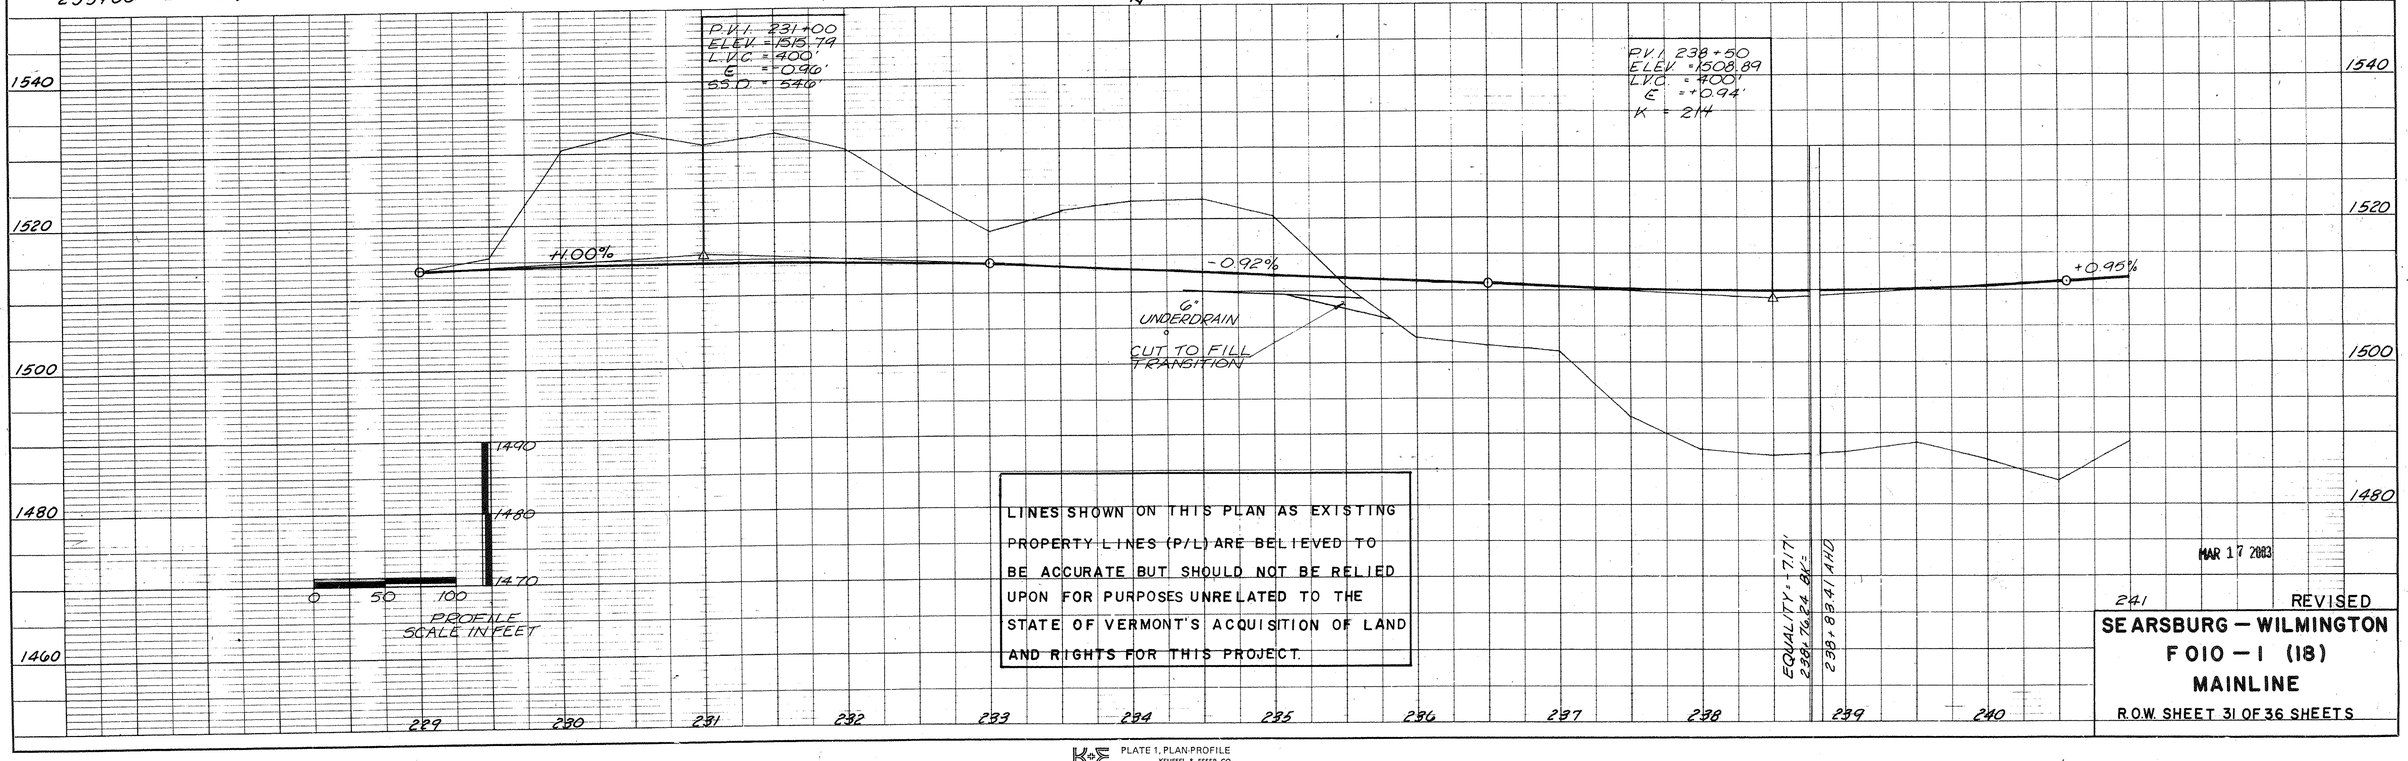

PLAN — SURVEYED / PLOTTED / ALIGNMENT CHECKED / R.O.W. CHECKED / NOTE BOOK / No. / BY / DATE

PROFILE — SURVEYED / PLOTTED / GRADES CHECKED / R.O.W. CHECKED / NOTE BOOK / No. / BY / DATE / STRUCTURE EXCAVATIONS CHECKED