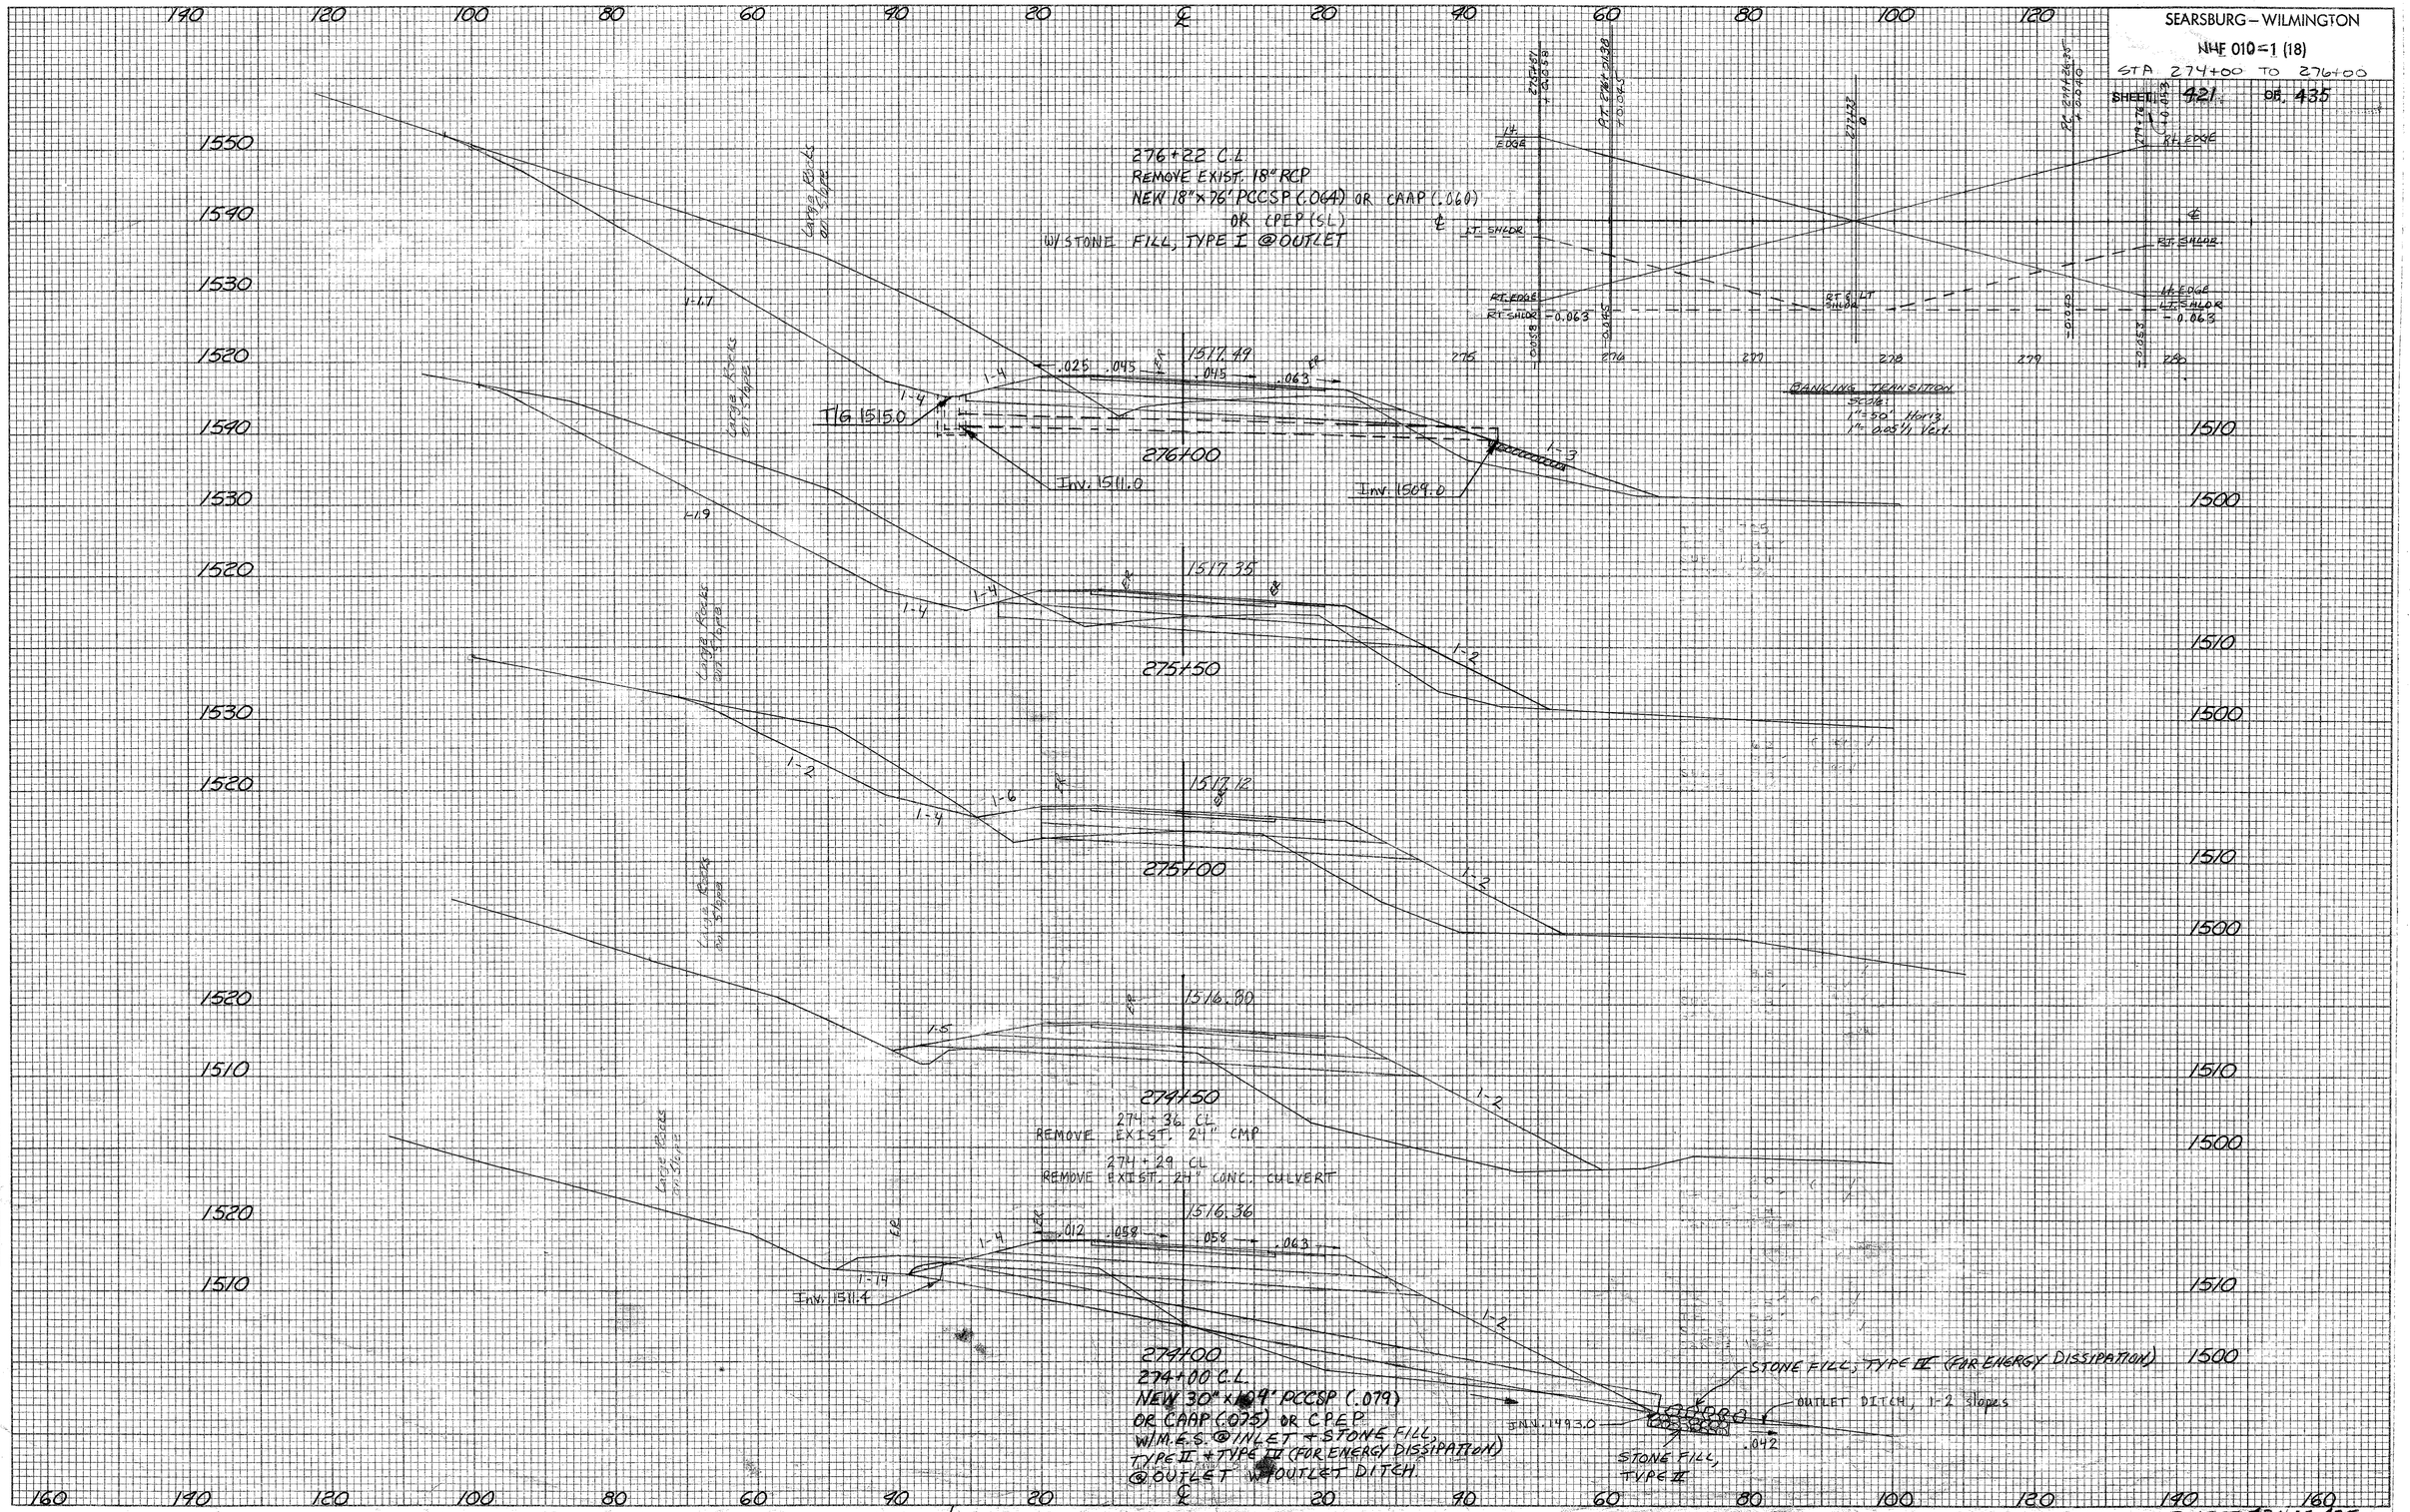

FINAL SURVEY		BY	DATE
NOTE BOOK	SURVEYED		
	PLOTTED		
	TEMPLATE		
	AREAS		
	AREAS CHECKED		
NO.			

ORIGINAL SURVEY		BY	DATE
NOTE BOOK	SURVEYED	RCG	11/84
	PLOTTED		
	TEMPLATE		
	AREAS		
	AREAS CHECKED		
NO.			