EROSION CONTROL PLANS

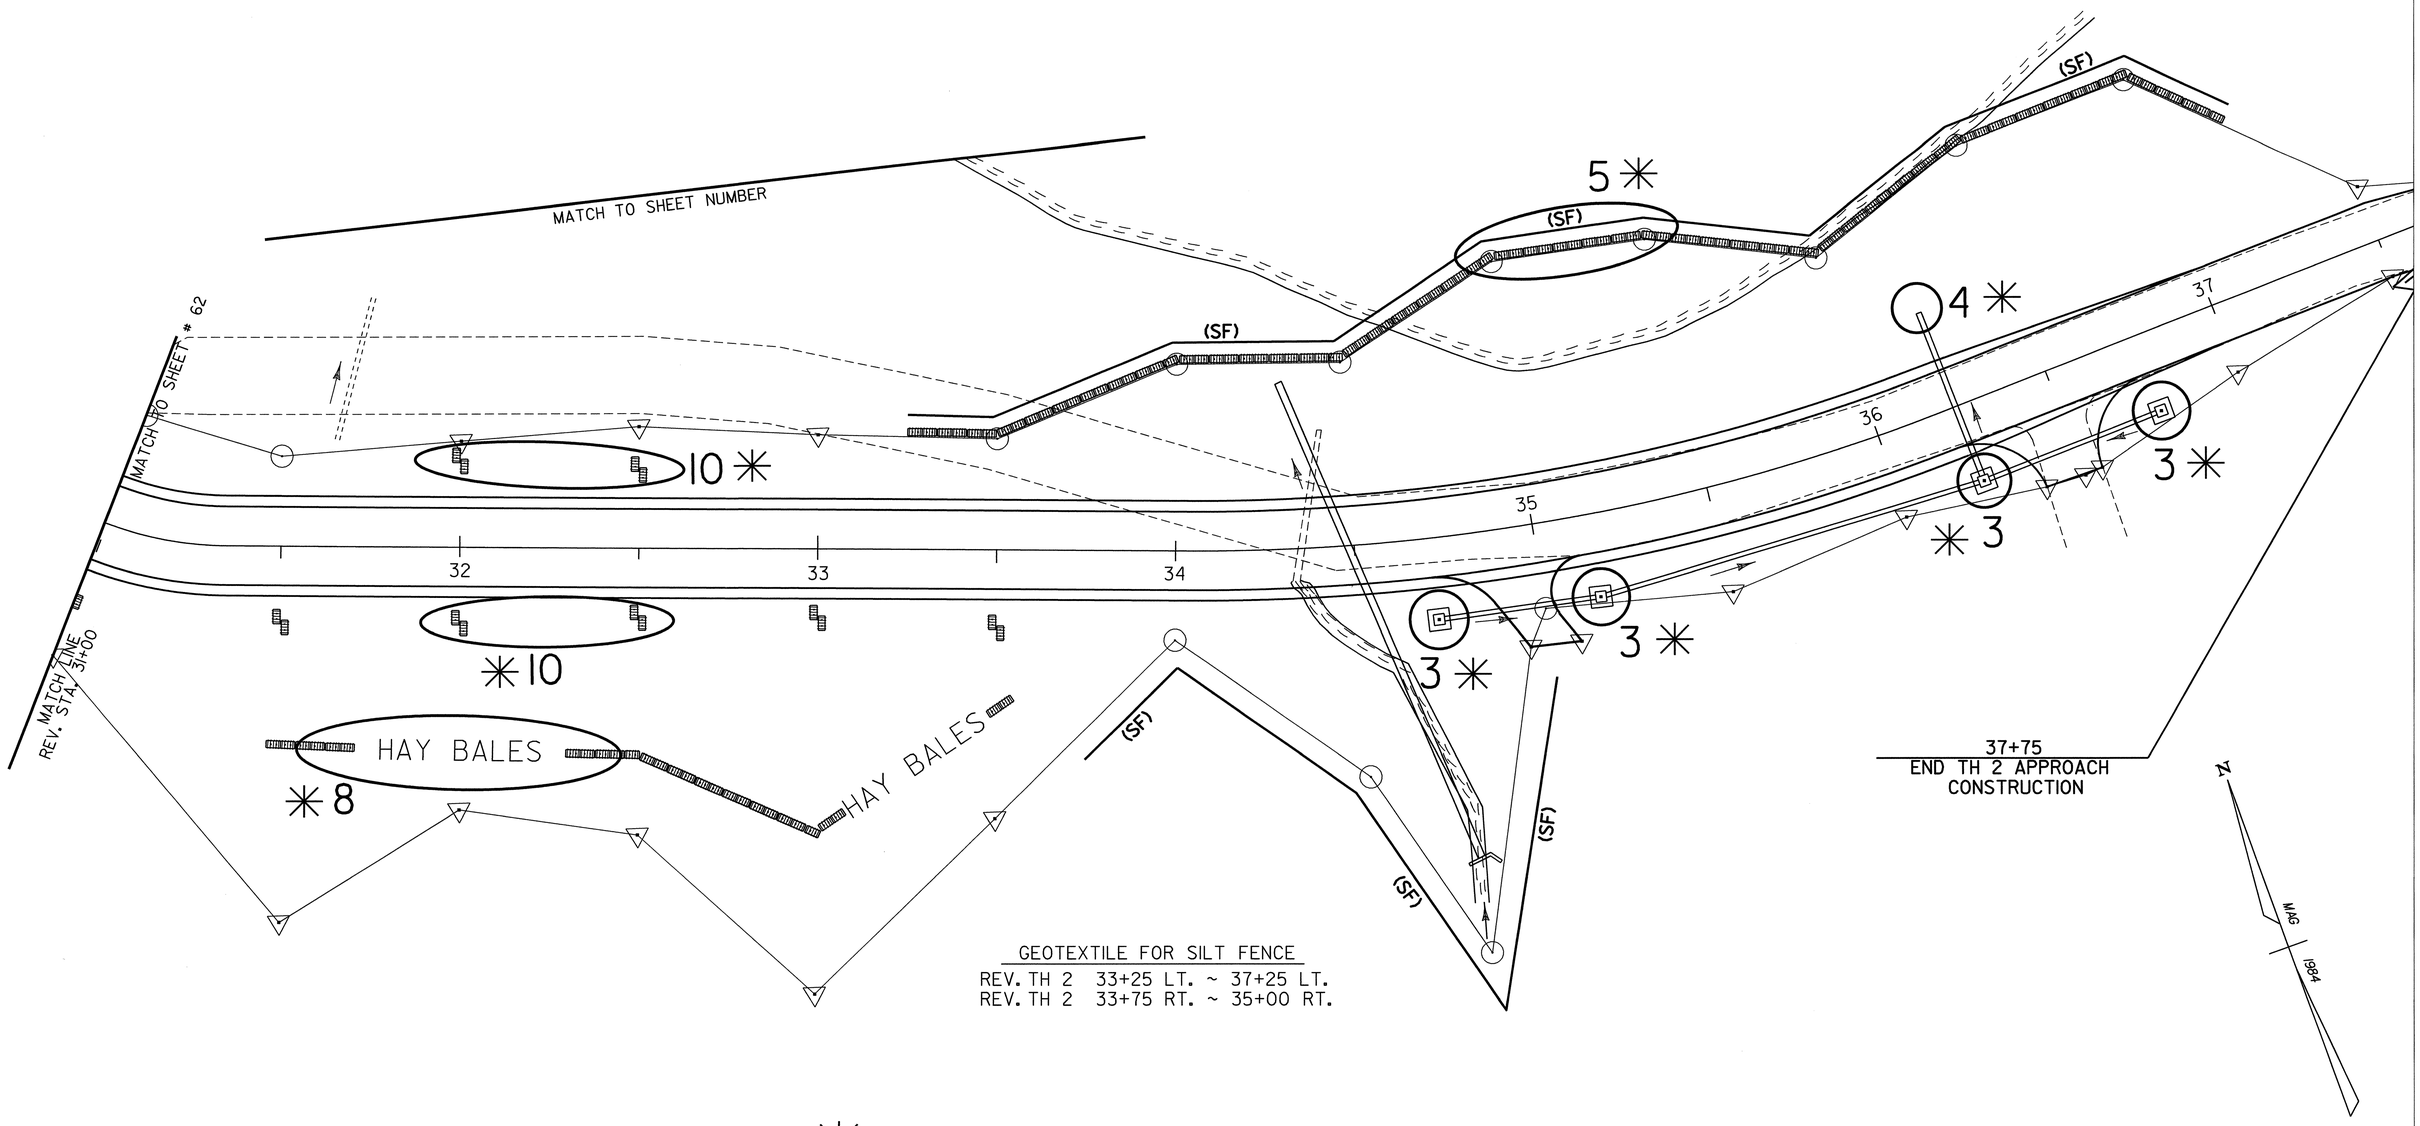

GEOTEXTILE FOR SILT FENCE
REV. TH 2 33+25 LT. ~ 37+25 LT.
REV. TH 2 33+75 RT. ~ 35+00 RT.

✳ SEE EROSION CONTROL PLANS TYPICAL SHEET

(SF) DENOTES GEOTEXTILE FOR SILT FENCE

THIS SHEET IS FOR EROSION CONTROL USE ONLY

0 20 40
SCALE IN FEET

SURVEYED BY	FANTONI	DATE	1/87
DRAWN BY	SQUAD B	DATE	8/87
SQUAD LEADER	DELLA SANTA		
DESIGN FILE NO.	/SQDB/84E058/DE058ER0.DGN		
IPARM FILE	DE132E10	DATE PLOTTED	05-NOV-1999
PROJ. NAME	MORETOWN		
PROJ. NO.	RSEGC-RS 0167(9)		
SHEET 64 OF 243 SHEETS			

DATUM	
VERTICAL	NGVD 1929
HORIZONTAL	N/A