REVISIONS					
ZONE	REV	DESCRIPTION	DATE	REV. BY	APPROVED
–	A	AS PER ENGINEER & CHECKER'S MARKS	9/28/11	E.J.G.	R.F.

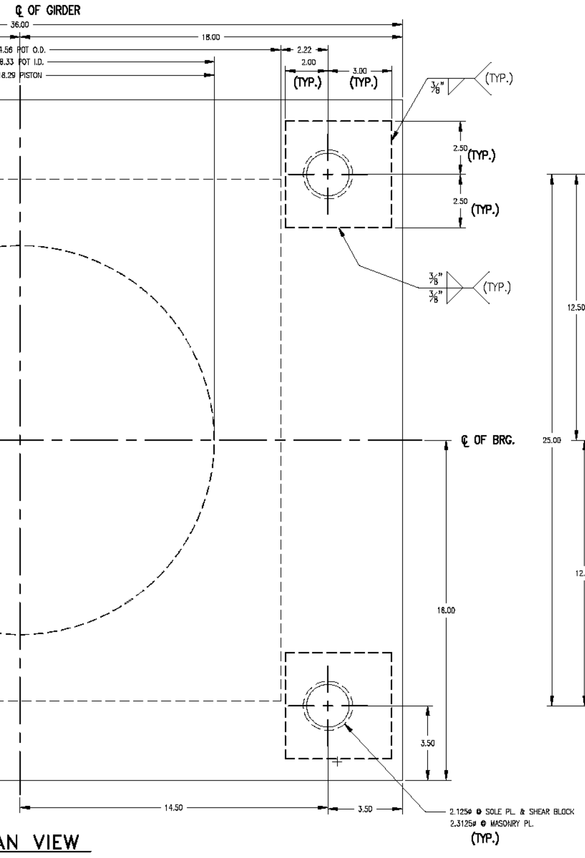

PLAN VIEW

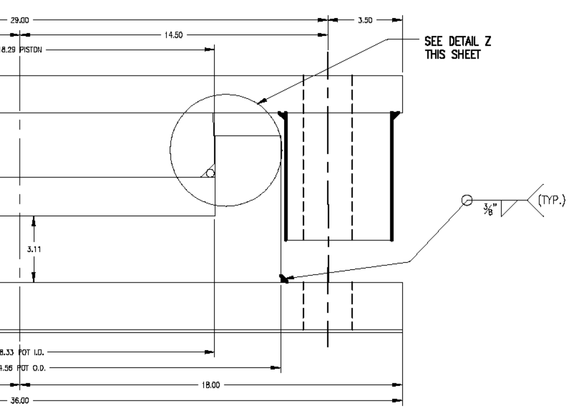

FIXED BEARING (N1)
QTY. REQ'D = 1
1224 KIPS

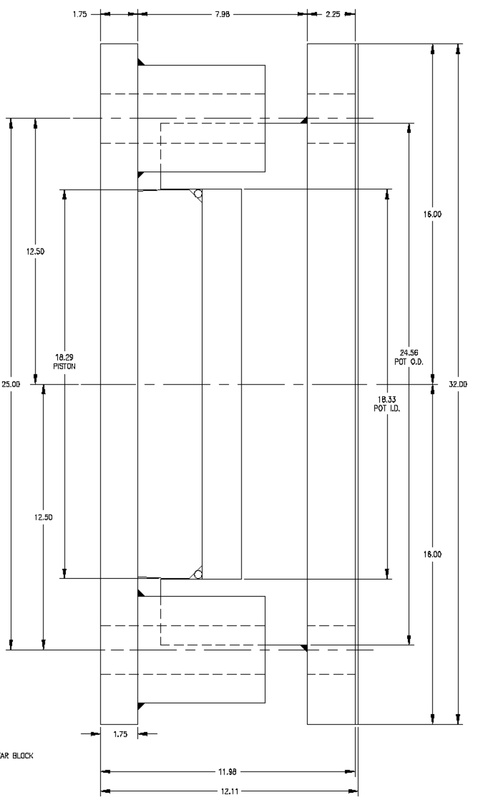

SIDE VIEW

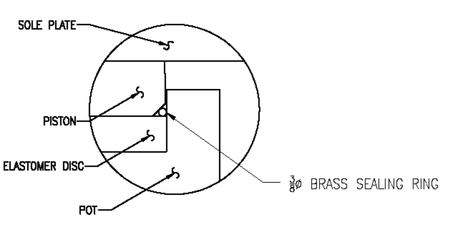

DETAIL Z

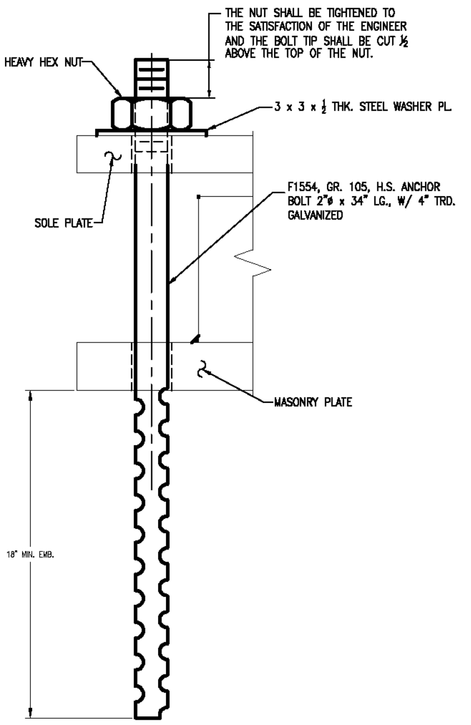

ANCHOR BOLT DETAIL
QTY. REQ'D = 4

VERMONT ANGENCY OF TRANSPORTATION
PROJECT NAME: BETHEL
PROJECT NUMBER: BRF-022-1(14)

AMSCOT
STRUCTURAL PRODUCTS CORP.

SCALE: N.T.S.	APPRV'D: R.F.	DRAWN BY: P.S.
DATE: 8/19/11		REV.: A
FIXED TYPE HLMR POT BEARING		
FOR: BECK & BELLUCCI	SHEET NO 3 of 7	DWG NO: BB11A3RA