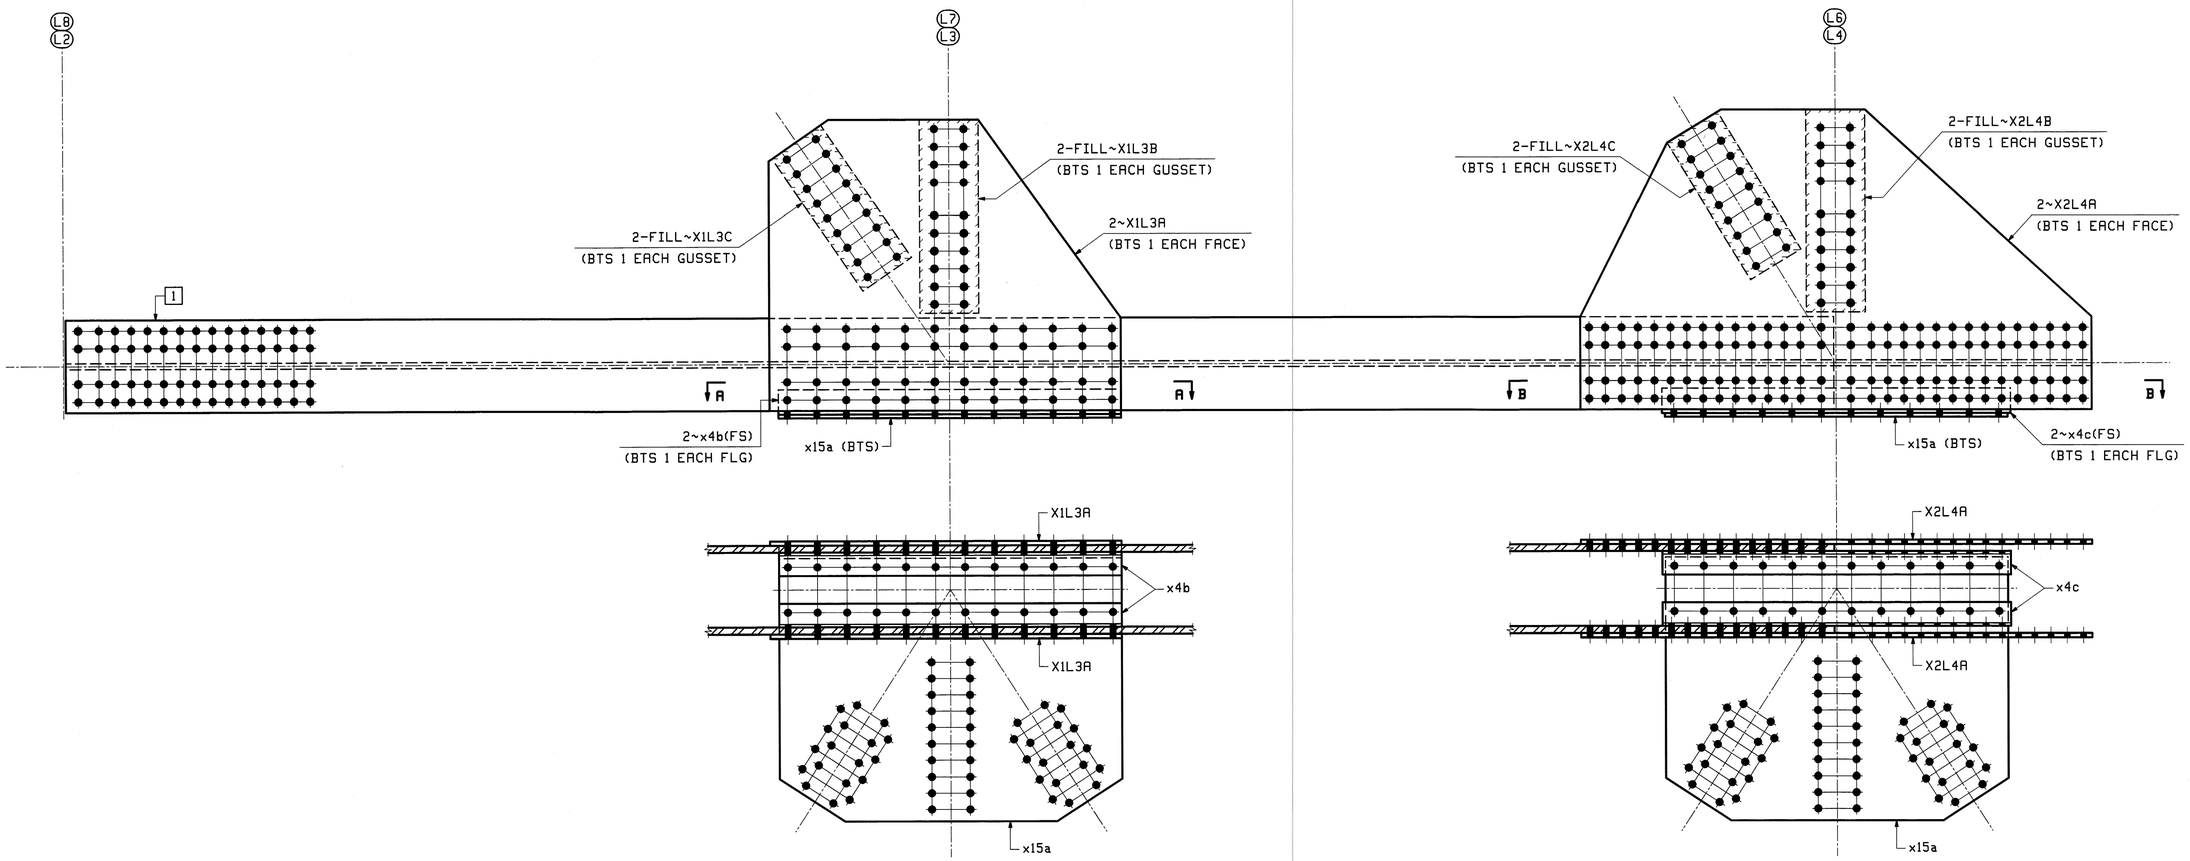

SECTION A-A

SECTION B-B

SHIPPING ASSEMBLY ~ MARK

(BOTTOM CHORDS)

	MARK	QTY	1
(L2 - L4 WEST TRUSS, LOOKING WEST)	39L2L4W	ONE	11BC2W
(L8 - L6 EAST TRUSS, LOOKING EAST)	39L8L6E	ONE	11BC4E

BILL OF MATERIAL — JOB NO. 498 — DRAWING NO. 39 — REV.

ABM INFO PAGE	ABM INFO LINE	SHIP MARK	QTY	MARK	MATERIAL	LENGTH FT	LENGTH INCHES	REMARKS	WT	PROCUREMENT NOTES
		39L2L4W	1		BTM CHORD SHIPPING ASS'Y				12587	
			1	11BC2W	BOTTOM CHORD					
1	P		2	X1L3A	PL $\frac{3}{4}$x49	4	$11\frac{1}{2}$	M270-50F2 (FCM)		
3	K		2	X1L3B	PL $\frac{9}{16}$x10	2	$8\frac{9}{16}$	FILL M270-50		
3	P		2	X1L3C	PL $\frac{9}{16}$x10	2	3	FILL M270-50		
1	Q		2	X2L4A	PL $\frac{3}{4}$x50$\frac{1}{2}$	7	$2\frac{1}{2}$	M270-50F2 (FCM)		
3	L		2	X2L4B	PL $\frac{9}{16}$x10	2	$10\frac{1}{16}$	FILL M270-50		
3	P		2	X2L4C	PL $\frac{9}{16}$x10	2	3	FILL M270-50		
3	C		2	x4b	L 4x4x$\frac{1}{2}$	4	10	M270-36		
3	C		2	x4c	L 4x4x$\frac{1}{2}$	4	11	M270-36		
2	K		2	x15a	PL $\frac{5}{8}$x44$\frac{5}{16}$	4	10	M270-50		

BILL OF MATERIAL — JOB NO. 498 — DRAWING NO. 39 — REV.

ABM INFO PAGE	ABM INFO LINE	SHIP MARK	QTY	MARK	MATERIAL	LENGTH FT	LENGTH INCHES	REMARKS	WT	PROCUREMENT NOTES
		39L8L6E	1		BTM CHORD SHIPPING ASS'Y				12587	
			1	11BC4E	BOTTOM CHORD					
1	P		2	X1L3A	PL $\frac{3}{4}$x49	4	$11\frac{1}{2}$	M270-50F2 (FCM)		
3	K		2	X1L3B	PL $\frac{9}{16}$x10	2	$8\frac{9}{16}$	FILL M270-50		
3	P		2	X1L3C	PL $\frac{9}{16}$x10	2	3	FILL M270-50		
1	Q		2	X2L4A	PL $\frac{3}{4}$x50$\frac{1}{2}$	7	$2\frac{1}{2}$	M270-50F2 (FCM)		
3	L		2	X2L4B	PL $\frac{9}{16}$x10	2	$10\frac{1}{16}$	FILL M270-50		
3	P		2	X2L4C	PL $\frac{9}{16}$x10	2	3	FILL M270-50		
3	C		2	x4b	L 4x4x$\frac{1}{2}$	4	10	M270-36		
3	C		2	x4c	L 4x4x$\frac{1}{2}$	4	11	M270-36		
2	K		2	x15a	PL $\frac{5}{8}$x44$\frac{5}{16}$	4	10	M270-50		

Vermont Agency of Transportation
RECEIVED
CK'D BY M.C.L. OK'D BY S.S.S.
January 10 2012
RESUBMIT ____ APPROVED ✓
BY J. LACROIX DATE 01-12-2012

REV.	DATE	REMARKS	DWN	CHK	APVL	SHOP
					JAN 9 2012	
0					NOV 30 2011	

MATERIAL:	SURFACE PREP. & PAINT:	HOLES:	SHOP BOLTS:
M270-50 (UN)	HOT-DIP GALV.	15 16Ø (UN)	NONE

DESCRIPTION: SHIPPING ASSEMBLY (L2-L4 WEST & L8-L6 EAST)

CASCO BAY STEEL STRUCTURES, INC.
1 WALLACE AVE. PHONE (207) 780-6722
SOUTH PORTLAND, ME 04106 FAX. (207) 780-6726
TENSOR 3073

STRUCTURE: VT RTE 107 OVER WHITE RIVER

	DRAWN:	DATE:
	EEO	11/18
	CHKD:	DATE:
	PCP	11/23

LOCATION:	BETHEL, VT.	JOB NO.	DWG NO.
PROJ NO.	BRF 022-1(14)	498	39
CUSTOMER:	BECK & BELLUCCI		REV. △

EEO Tue, Nov 29, 2011 03:10:13 PM /users/jobs/2022/39 - Rev0