


ct:\usr\j94520\02837.s.dgn

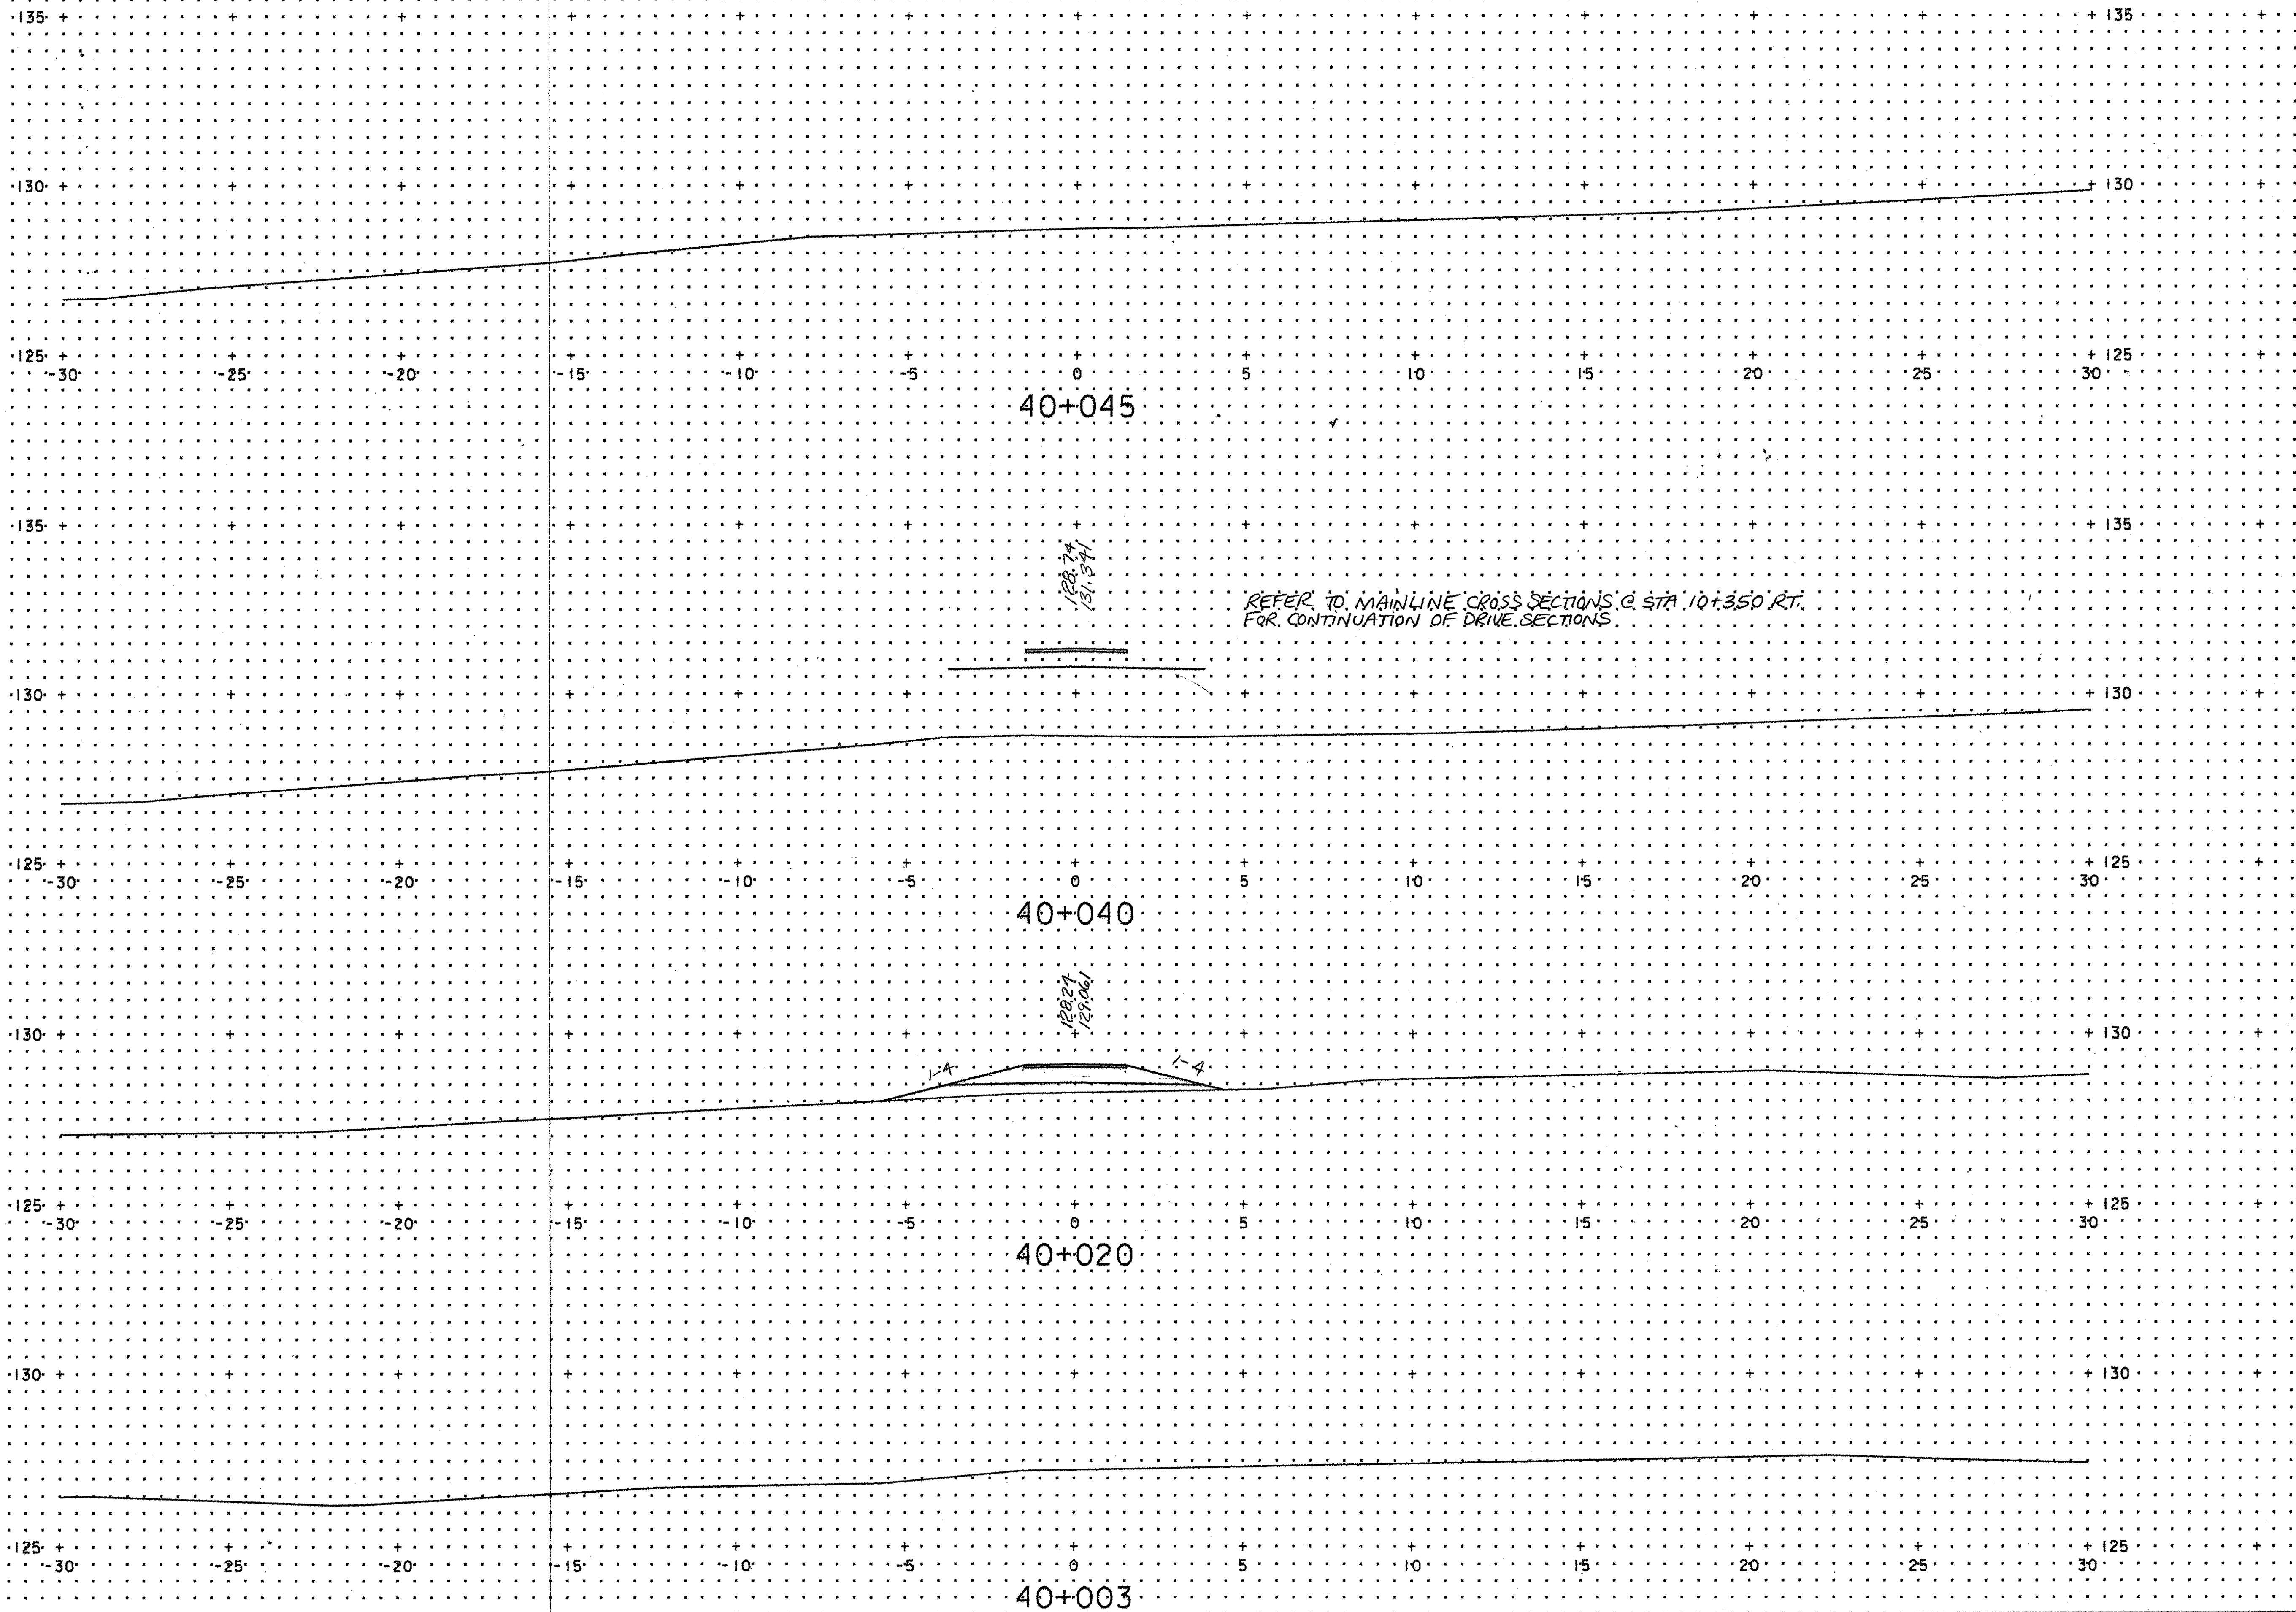

FROM STA. 40+000 TO STA. 40+045 FIELD DRIVE
PROJECT NAME: VERMONT ROUTE 118 OVER TROUT RIVER
PROJECT NO. BRS 0283(7)
PLOTTED BY: CJM 10/28/96 CHECKED BY: JAV 10/29/96
SHEET 84 OF 140 SHEETS

784184/2184X17