VAOT Metric

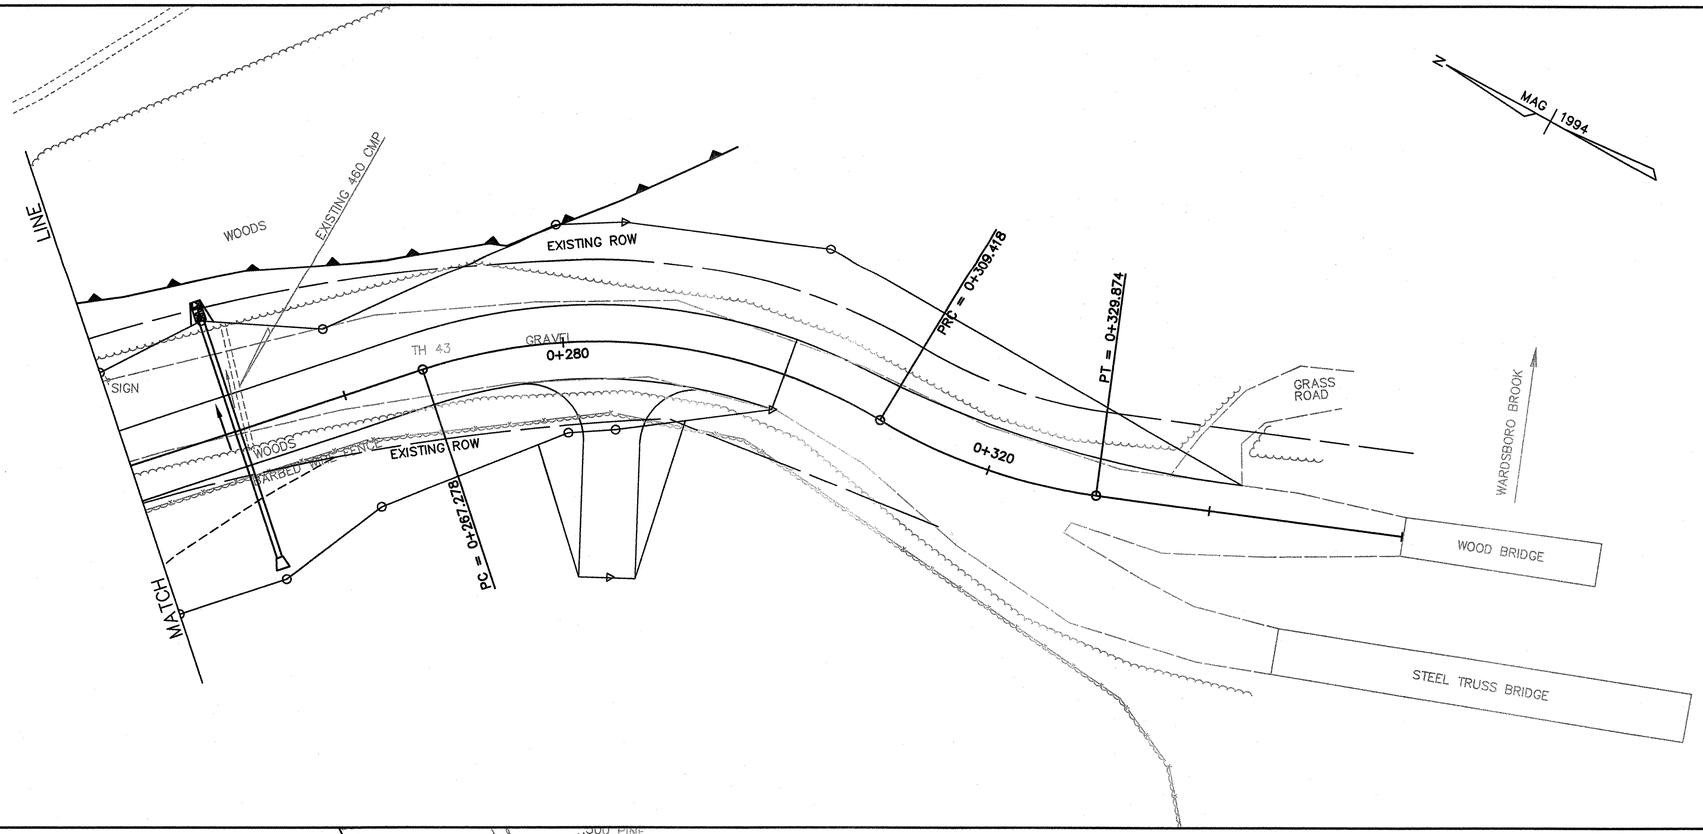

DATUM

VERTICAL	NGVD 1929
HORIZONTAL	N/A

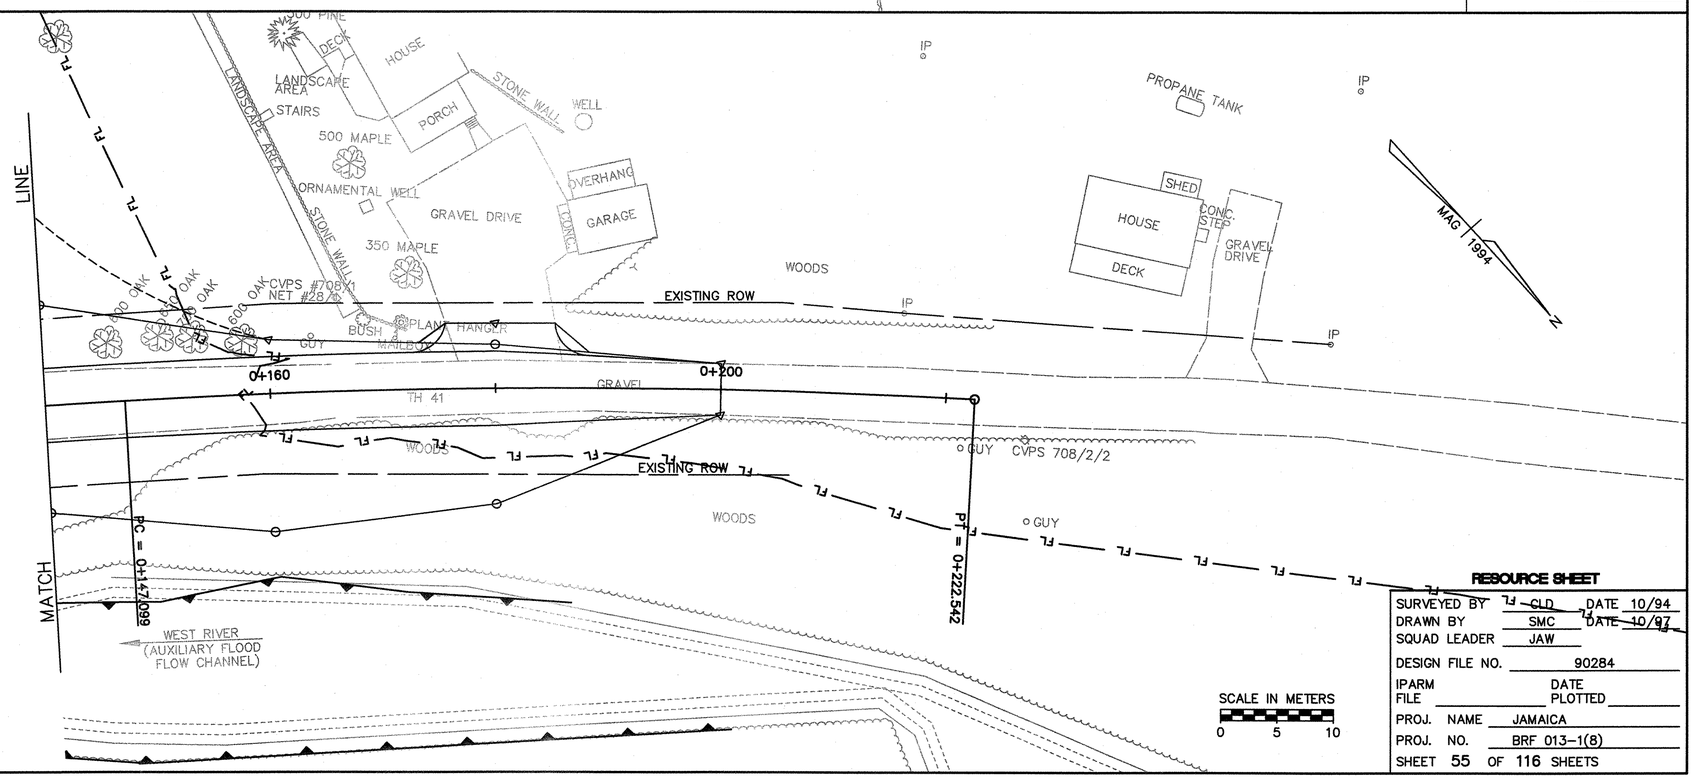

AG	AGRICULTURAL LAND
FL	FLOODPLAIN
	WETLANDS

RESOURCE SHEET

SURVEYED BY	CLD	DATE	10/94
DRAWN BY	SMC	DATE	10/97
SQUAD LEADER	JAW		
DESIGN FILE NO.	90284		
IPARM FILE		DATE PLOTTED	
PROJ. NAME	JAMAICA		
PROJ. NO.	BRF 013-1(8)		
SHEET	55 OF 116 SHEETS		