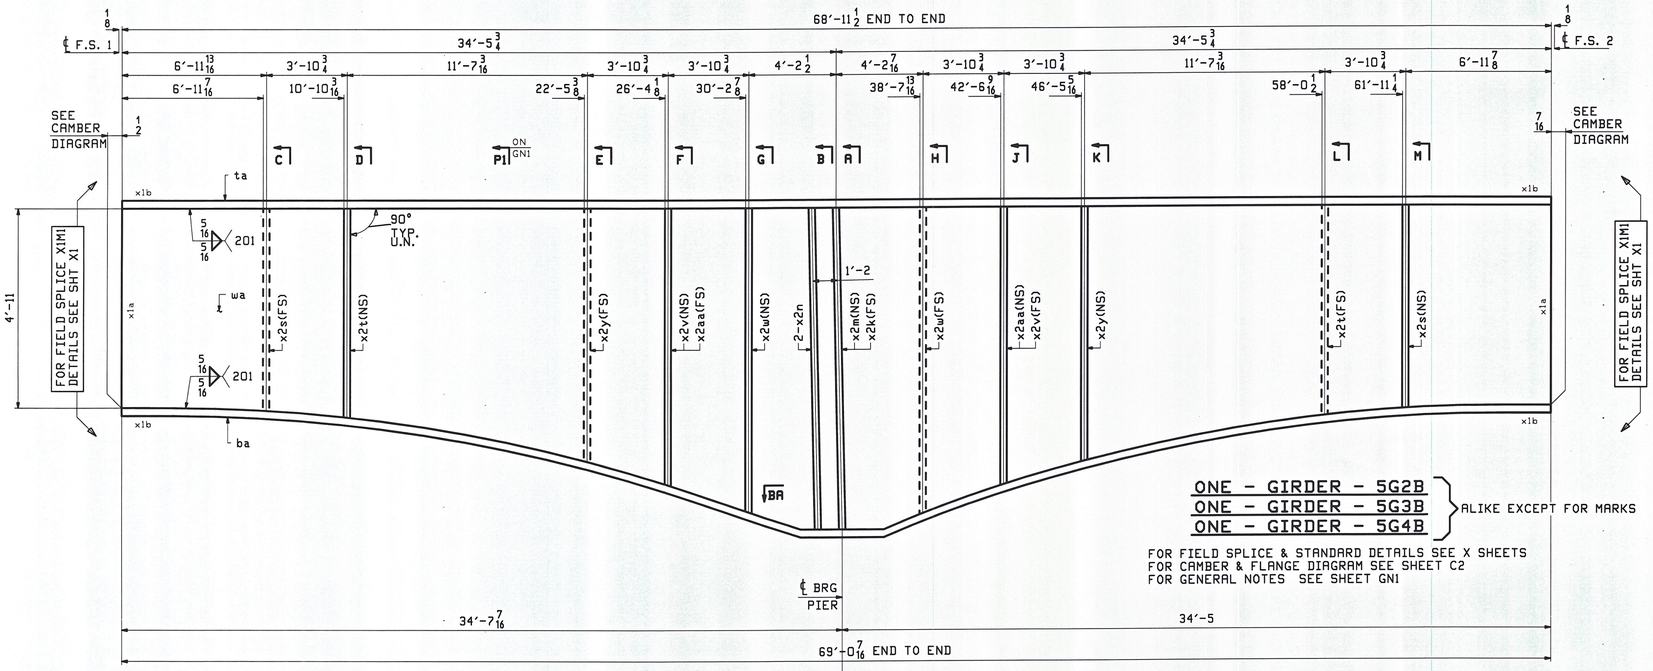

ONE - GIRDER - 5G2B
ONE - GIRDER - 5G3B
ONE - GIRDER - 5G4B
} ALIKE EXCEPT FOR MARKS

FOR FIELD SPLICE & STANDARD DETAILS SEE X SHEETS
FOR CAMBER & FLANGE DIAGRAM SEE SHEET C2
FOR GENERAL NOTES SEE SHEET GN1

ABM INFO PAGE	ABM INFO LINE	SHIP MARK	QTY	MARK	MATERIAL	LENGTH FT	LENGTH INCHES	REMARKS	WT	PROCUREMENT NOTES
		5G2B	1		GIRDER				26867	
		5G3B	1		GIRDER				26867	
		5G4B	1		GIRDER				26867	
1	J		3	wa	PL 3/4×95	69	0 7/16	M270-50WT2 (HZ-3)		
1	C		3	ta	PL 1×16	68	11 1/2	M270-50WT2 (HZ-3)		
1	A		3	ba	PL 1×16	69	5 7/16	M270-50WT2 (HZ-3)		
2	K		3	x2k	PL 1 1/2×8 1/2	7	11 1/16	MIC BEV		
2	K		3	x2m	PL 1 1/2×8 1/2	7	11 1/16	MIC BEV		
2	L		6	x2n	PL 1 1/2×7	7	11	MIC		
2	N		6	x2s	PL 3/4×7	4	11 13/16			
2	N		6	x2t	PL 3/4×7	5	1 13/16			
2	Q		6	x2v	PL 3/4×7	6	9 13/16			
2	R		6	x2w	PL 3/4×7	7	5 7/8			
2	P		6	x2y	PL 3/4×7	6	3			
2	Q		6	x2aa	PL 3/4×7	6	9 13/16			

BILL OF MATERIAL — JOB NO. — DRAWING NO. 5 — REV.

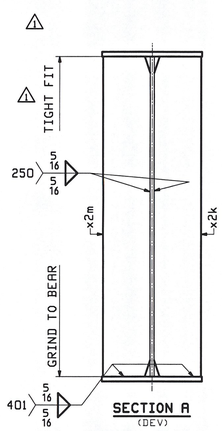

SECTION A
(DEV)

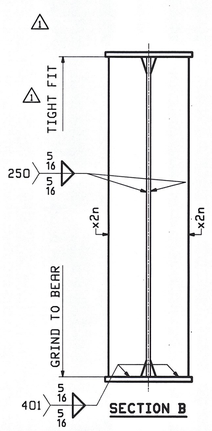

SECTION B

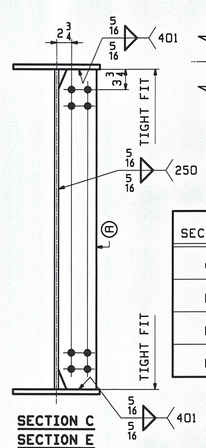

SECTION C
SECTION E
SECTION H
SECTION L

SECTION	Ⓐ
C	x2s
E	x2y
H	x2w
L	x2t

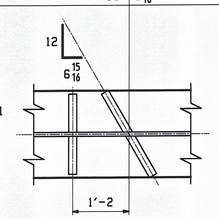

SECTION BA

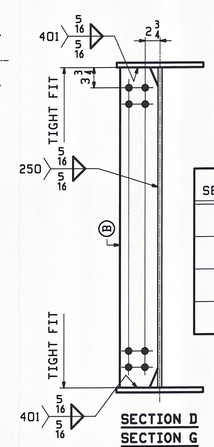

SECTION D
SECTION G
SECTION K
SECTION M

SECTION	Ⓑ
D	x2t
G	x2w
K	x2y
M	x2s

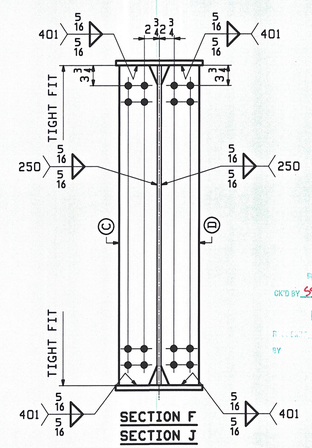

SECTION F
SECTION J

SECTION	Ⓒ	Ⓓ
F	x2v	x2aa
J	x2aa	x2v

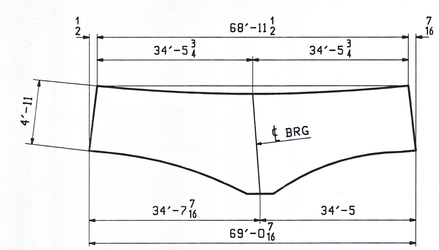

ORIENTATION DIAGRAM

REV.	DATE	REMARKS	DWN	CHK	APVL	SHOP
1	10/19	REVISED PER APPROVAL	WJF	PCP		
0						

RECEIVED NOV 0 2 2009 AUG 2 7 2009
OK'D BY SSS OK'D BY NOV 15 2009 11/5/09

MATERIAL:	SURFACE PREP. & PAINT:	HOLES:	SHOP BOLTS:
M270-50W (UN)	SEE GN1	15/16"Ø U.N.	NONE

DESCRIPTION: GIRDERS - 5G2B, 5G3B, 5G4B

CASCO BAY STEEL STRUCTURES, INC.
75 SPRING HILL ROAD SACO, MAINE 04072
PHONE (207) 282-7360 FAX. (207) 282-1179
TENSOR 2906

STRUCTURE: US RTE 2 OVER WINOOSKI RIVER WASHINGTON COUNTY, VT	DRAWN: WJF	DATE: 08/13
	CHKD: PCP	DATE: 08/17
LOCATION: TOWNS OF MORETOWN ~ MIDDLESEX, VT	JOB NO.	DWG NO.
PROJ NO. BRS 0284(14)	421-1	5
CUSTOMER: WINTERSET INC.		REV. 1

PCP Mon, Oct 19, 2009 09:41:13 AM /users/jake/2906/1.1.dwg