STATE OF VERMONT
AGENCY OF TRANSPORTATION

TRAFFIC SIGN SUMMARY SHEET

MILEMARKER, STATION, OR SIGN NUMBER	SIGN LEGEND	SIGN DIMENSIONS EA	SIGN DIMENSIONS WIDTH (in)	SIGN DIMENSIONS HEIGHT (in)	NEW & SALVAGED SIGNS "A"	NEW & SALVAGED SIGNS "B"	NEW & SALVAGED SIGNS SALV SIGN	NEW & SALVAGED SIGNS SALV TIS	EXIST POST RETAIN	EXIST POST SALVAGE	NEW SIGN POSTS NO. OF POSTS	FLANGED CHANNEL 1.12 lb/ft	FLANGED CHANNEL 2.0 lb/ft	FLANGED CHANNEL 3.0 lb/ft	SQUARE STEEL (in) 1.75 1.88 lb/ft	SQUARE STEEL (in) 2.0 2.42 lb/ft	SQUARE STEEL (in) 2.5 3.35 lb/ft	ANCHOR	SLEEVE	TUBULAR ALUMINUM Ø (in) 3.0 1.3 lb/ft	TUBULAR ALUMINUM Ø (in) 4.0 1.7 lb/ft	TUBULAR ALUMINUM Ø (in) 4.0 MOD 1.7 lb/ft	TUBULAR STEEL Ø (in) FOUND-ATION	TUBULAR STEEL Ø (in) 3.0 7.6 lb/ft	TUBULAR STEEL Ø (in) 3.5 9.0 lb/ft	TUBULAR STEEL Ø (in) 4.0 10.8 lb/ft	TUBULAR STEEL Ø (in) 5.0 14.6 lb/ft	W-SHAPE STEEL FTG. SIZE 24"	W-SHAPE STEEL FTG. SIZE 30"	W-SHAPE STEEL WEIGHT	W-SHAPE STEEL POST SIZE	SIGN FRAME REQUIRED	REMARKS SHSM = FHWA STANDARD HIGHWAY SIGNS & MARKINGS BOOK	SIGN DETAIL DETAIL ON SHEET NUMBER	SIGN DETAIL STD. SHEET NUMBER
	VT ROUTE 100																																		
202+36.00 LT		1					1			2																								MOUNT SALVAGED SIGN ON SALVAGED POST, W1-6R		
202+38.00 LT		1					1			2																								MOUNT SALVAGED SIGN ON SALVAGED POST, W1-6L		
202+99.70 RT		1					1			1																								MOUNT SALVAGED SIGN ON SALVAGED POST, W1-2R		
		1					1																											MOUNT SALVAGED SIGN ON SALVAGED POST, W16-1		
204+20.00 LT		1					1			2																								MOUNT SALVAGED SIGN ON SALVAGED POST, W1-6R		
204+22.00 LT	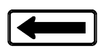	1					1			2																								MOUNT SALVAGED SIGN ON SALVAGED POST, W1-6L		
204+75.00 RT		1	6	8	0.3						1				X			X																VD-701		E-134
205+00.00 RT	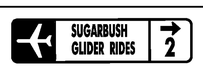	1					1																											MOUNT SALVAGED SIGN ON SALVAGED POST		
										11																									
												FT	FT	FT	FT 8	FT	FT		EA	LB	LB	LB		LB	LB	LB	LB								
												FT			FT 8					LB			EA.	LB				EA.	EA.	LB					
		TOTALS			SF 0.3	SF	EA. 7	SF																											

FINAL POST LENGTHS ARE TO BE DETERMINED IN THE FIELD. POST SIZES ARE COMPUTED BASED ON INFORMATION FURNISHED ON THE STANDARD SHEETS AND THE VTRANS "SIGN POST DESIGN GUIDELINE."

PROJECT NAME: WARREN
PROJECT NUMBER: BRF 013-4 (14)

FILE NAME: s78f242signsht.dgn
PROJECT LEADER: J. LACROIX
DESIGNED BY: U. STANLEY
TRAFFIC SIGN SUMMARY SHEET 1

PLOT DATE: 27-JUL-2012
DRAWN BY: G. ROKES
CHECKED BY: U. STANLEY
SHEET 39 OF 83