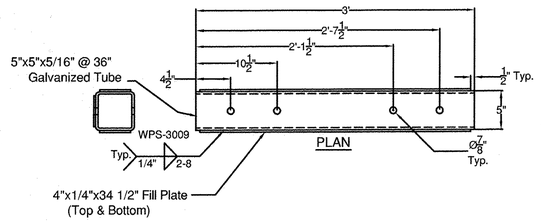

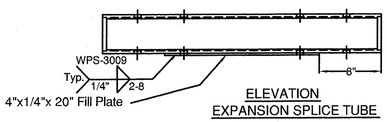

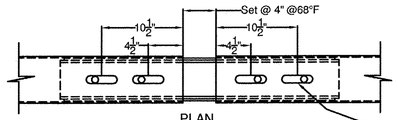

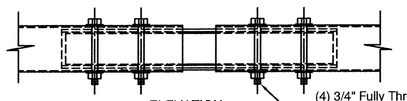

SPLICE TUBE - EXPANSION

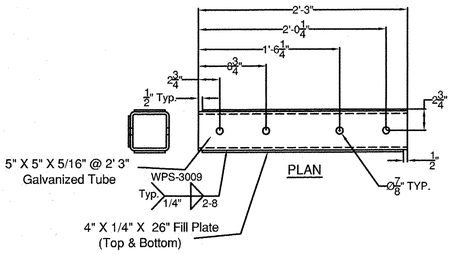

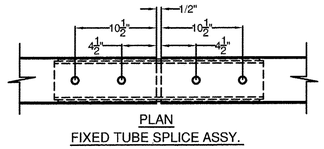

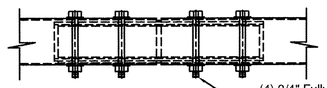

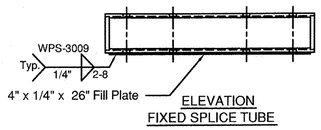

SPLICE TUBE - FIXED

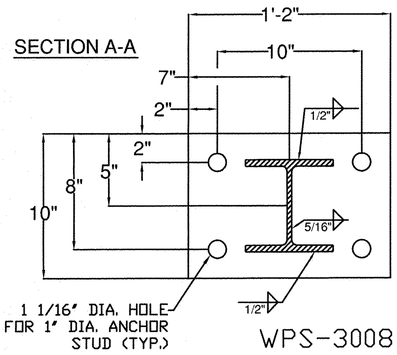

Base Plate Weld Details

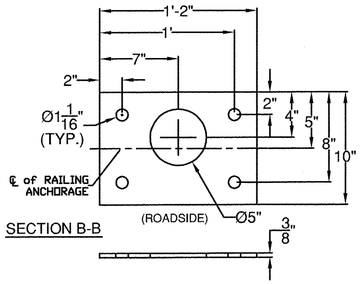

Anchor Plate

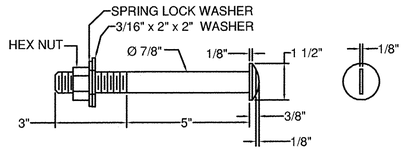

ROUND HEAD BOLT

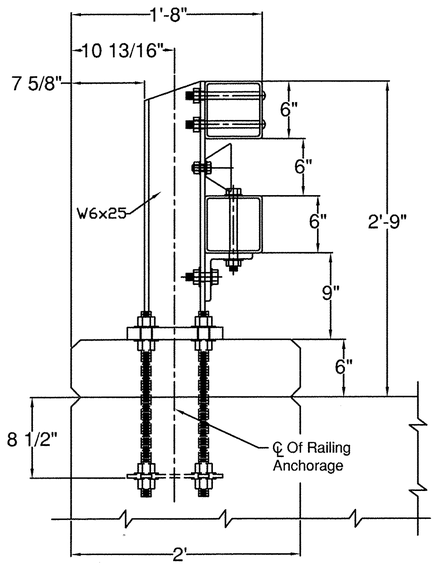

Typical Post Section

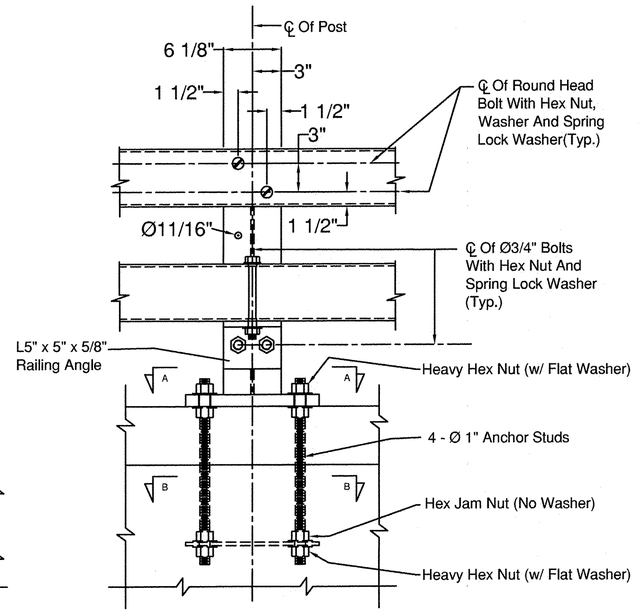

Typical Post Elevation

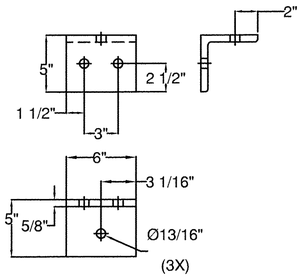

5" x 5" x 5/8" RAILING ANGLE

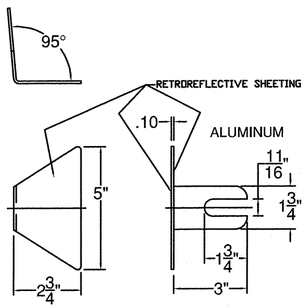

DELINEATOR DETAIL

ITEM #: 900.640 GEN CONTR: F.R. Lafayette - Warren

SHEET 2 OF 2

APPROVED BY:
Vermont Agency of Transportation
RECEIVED
CK'D BY M. LONGSTREET OK'D BY MCL
January 29, 2013
RESUBMIT NO Approved
BY J. LACROIX DATE 01-30-2013

Galvanized 2-Rail Curb Mounted Bridge Rail

WARREN BRF 013-4 (14) VERMONT ROUTE 100 (MINOR ARTERIAL) - BR NO. 173
TOWN OF WARREN, WASHINGTON COUNTY, VT

R	NO.	DATE	DESCRIPTION	BY	R	NO.	DATE	DESCRIPTION	BY
E	1	1/28/13	REVISED PER 12/12/12 MARK-UP	E.P.	E				
V					V				

ELDERLEE, INC.
OAKS CORNERS, NEW YORK 14518
E-Mail: dlong@elderlee.com
Tel:315-789-6670 Fax:315-789-6615

CERTIFIED FABRICATOR

DRAWN	D.L.	12/05/12
CHECKED	E.P.	12/05/12
APPROVED	M.V.	
SCALE	SCHEMATIC	
DRAWING NO.	FR Lafayette - WARREN-B	