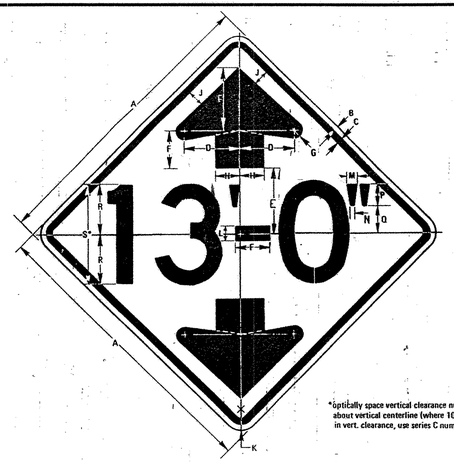

*optically space vertical clearance numerals about vertical centerline (where 10" is used in vert. clearance, use series C numerals)

W12-2

SIGN	DIMENSIONS (INCHES)															
	A	B	C	D	E	F	G	H	J	K	L	M	N	P	Q	R	S
MIN.	30	1/2	3/4	5-3/4	6-5/8	3-3/4	3/4	2-1/2	1-11/16	1-7/8	1-9/16	1	7/16	2-1/4	3-5/16	5	10D
STD. & EXPWY.	36	5/8	7/8	6-7/8	8	4-1/2	1	3	2	2-1/4	1-7/8	1-1/4	1/2	2-3/4	4	6	12D
FWY.	48	3/4	1-1/4	9-3/16	10-5/8	5-7/8	1-5/16	4	2-5/8	3	2-7/16	1-5/8	5/8	3-5/8	5-1/2	8	16D

COLORS
LEGEND –BLACK (NON-REFL)
BACKGROUND–YELLOW (REFL)

MATERIAL: PER STD. E-150

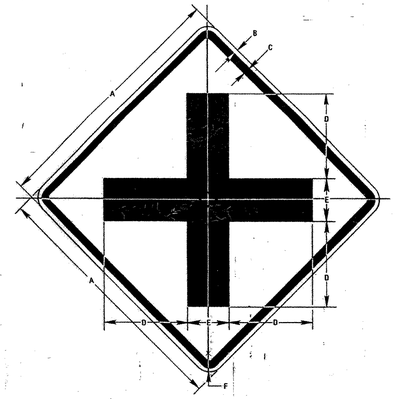

W2-1

SIGN	DIMENSIONS (INCHES)					
	A	B	C	D	E	F
BIKE	18	3/8	5/8	6	3	1-1/2
MIN.	24	3/8	5/8	8	4	1-1/2
STD.	30	1/2	3/4	10	5	1-7/8
EXPWY.	36	5/8	7/8	12	6	2-1/4
SPECIAL	48	3/4	1-1/4	16	8	3

COLORS

LEGEND – BLACK (NON-REFL)
BACKGROUND – YELLOW (REFL)

MATERIAL: PER STD. E-150

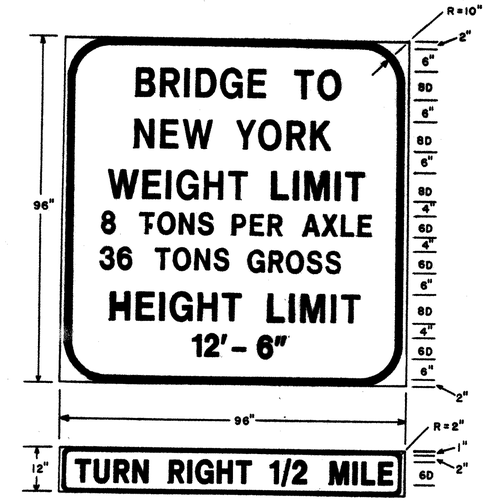

COLORS: BORDER AND TEXT: BLACK
BACKGROUND: WHITE (REFL.)

MATERIALS: EXTRUDED ALUMINUM OR GALV. STEEL PANEL, WITH REFLECTIVE SHEETING.

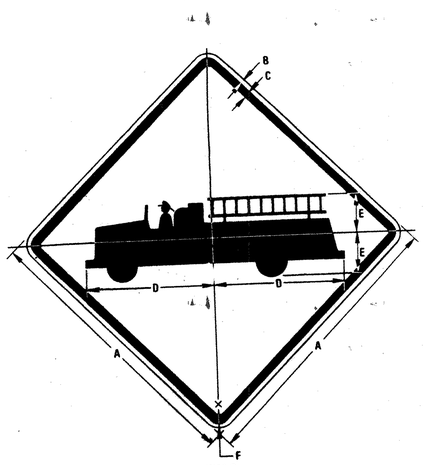

W11-8

	DIMENSIONS (INCHES)					
	A	B	C	D	E	F
MIN.	30	1/2	3/4	13 3/4	4 3/8	1 7/8
STD.	36	5/8	7/8	16 1/2	5 1/4	2 1/4
SPECIAL	48	3/4	1 1/4	22	7	3

COLORS
BORDER AND SYMBOL–BLACK (NON-REFL)
BACKGROUND –YELLOW (REFL)

MATERIALS: PER STD E-150

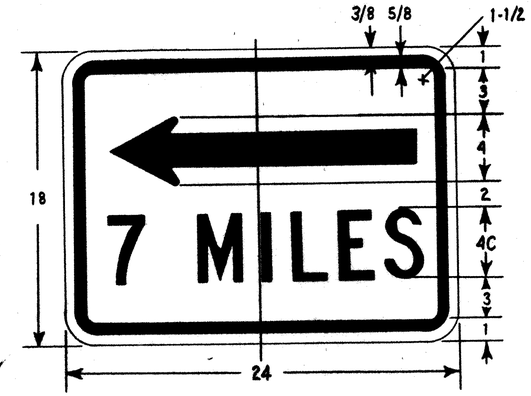

COLORS: BORDER AND TEXT: BLACK
BACKGROUND: YELLOW (REFL.)
MATERIALS: PER STD. E-150

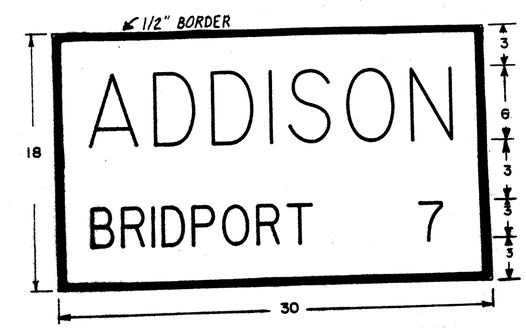

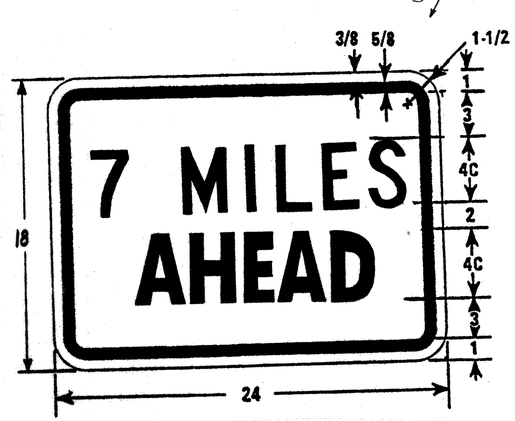

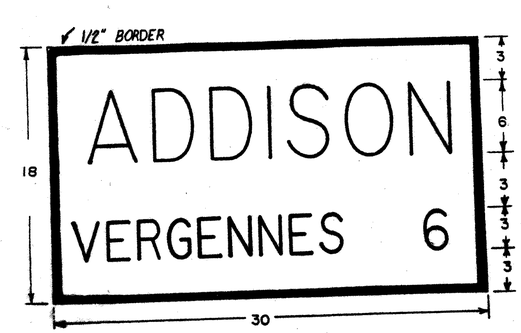

COLORS: BORDER AND TEXT: WHITE (REFL)
BACK GROUND: GREEN (REFL.)
MATERIALS: PER STD. E-143

PREPARED BY ____	DATE ____
CHECKED BY DSP	DATE 06/89
DESIGN SUPERVISOR ____	DATE ____
PROJ. ADDISON HES 017-1(4)S SHEET 461 OF 477	
TRAFFIC SHEET NO. ____	SHEET 31 OF 47

BRUNING 44 2327 4357