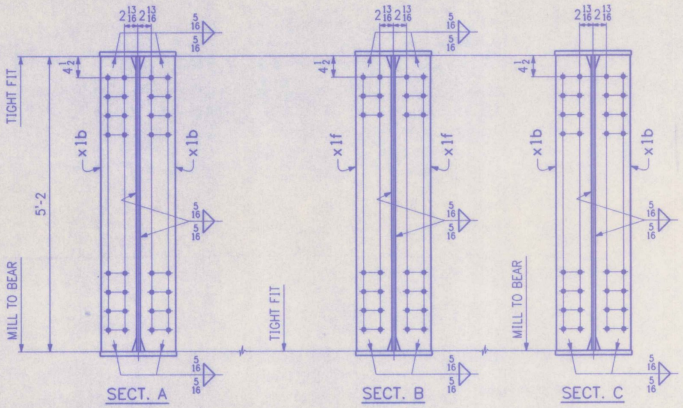


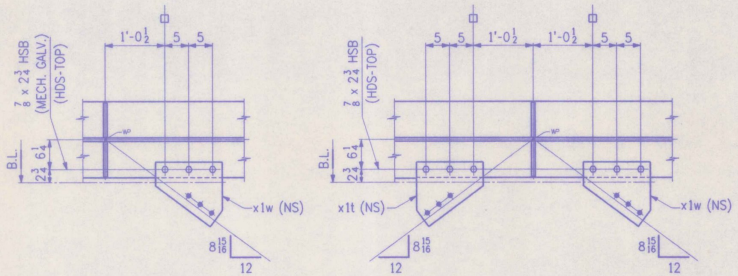


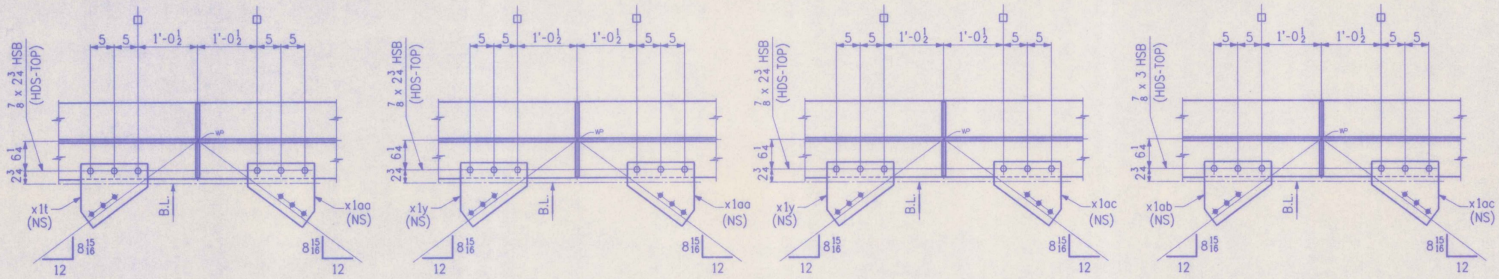


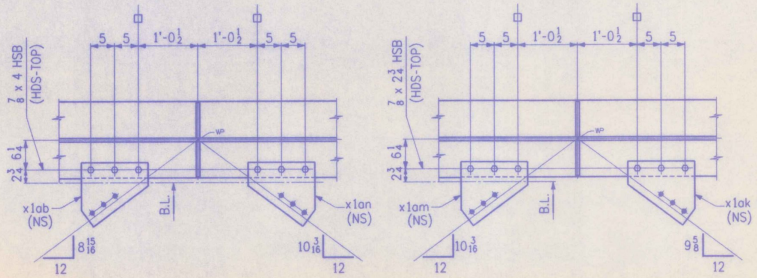


BILL

| NO. | MARK | DESCRIPTION |
|---|---|---|
| ONE | G5A | GIRDER |
| 1 | a | PL 62 x 5/8 |
| 1 | b | PL 62 x 3/8 |
| 1 | c | PL 16 x 15/16 |
| 1 | d | PL 16 x 15/16 |
| 1 | f | PL 16 x 1 1/4 |
| 1 | g | PL 16 x 2 3/16 |
| 1 | h | PL 16 x 1 1/8 |
| 1 | k | PL 16 x 15/16 |
| 1 | m | PL 16 x 15/16 |
| 1 | n | PL 16 x 1 1/4 |
| 1 | p | PL 16 x 2 3/16 |
| 1 | s | PL 16 x 1 1/8 |
| 4 | x1b | BAR 7 1/2 x 5/8 |
| 12 | x1f | BAR 7 1/2 x 1/2 |
| 2 | x1w | PL 14 x 3/8 |
| 2 | x1t | PL 14 x 3/8 |
| 2 | x1y | PL 14 x 3/8 |
| 2 | x1aa | PL 14 x 3/8 |
| 2 | x1ac | PL 14 x 3/8 |
| 2 | x1ab | PL 14 x 3/8 |
| 1 | x1an | PL 14 x 3/8 |
| 1 | x1am | PL 14 x 3/8 |
| 1 | x1ak | PL 14 x 3/8 |
| 30 | | 7/8 ø H.S. BOLTS |
| 6 | | 7/8 ø H.S. BOLTS |
| 6 | | 7/8 ø H.S. BOLTS |
| 42 | | WASHERS FOR 7/8 |
| 3 | | 7/8 ø H.S. BOLTS |
| 3 | | WASHERS FOR 7/8 |

SHOP DRAWING REVIEW
REVIEW IS FOR GENERAL COMPLIANCE WITH CONTRACT DOCUMENTS. NO RESPONSIBILITY IS ASSUMED FOR CORRECTNESS OF DETAILS.
APPROVED
APPROVED AS NOTED
REVISED AND RESUBMIT
REJECTED - SEE REMARKS
Barnes and Jarnis, Inc.
80 Boylston Street
Boston, Massachusetts 02116
DATE 3-20-96 BY

SHOP NOTE
HOLES: 15/16ø (UN)
BOLTS: AS NOTED
PAINT: AS NOTED, SEE DWG. N1
FOR GENERAL SHOP NOTES, SEE DWG. N1.
FOR WEB CAMBER DIAGRAM, SEE DWG. WC1.

WORK THIS DWG. WITH DWG. 11

CODE: 30

NO. R

HIGH STEEL STRUCTURES

U.S. ROUTE

B

TOWN OF WALLIN

STA

AGENCY

STATE CONTRACT OR REF. NO. PROJECT

CONTRACTOR J. A. McDON

IN CHARGE: abs

CONTRACT NUMBER: VT-95367

400-9